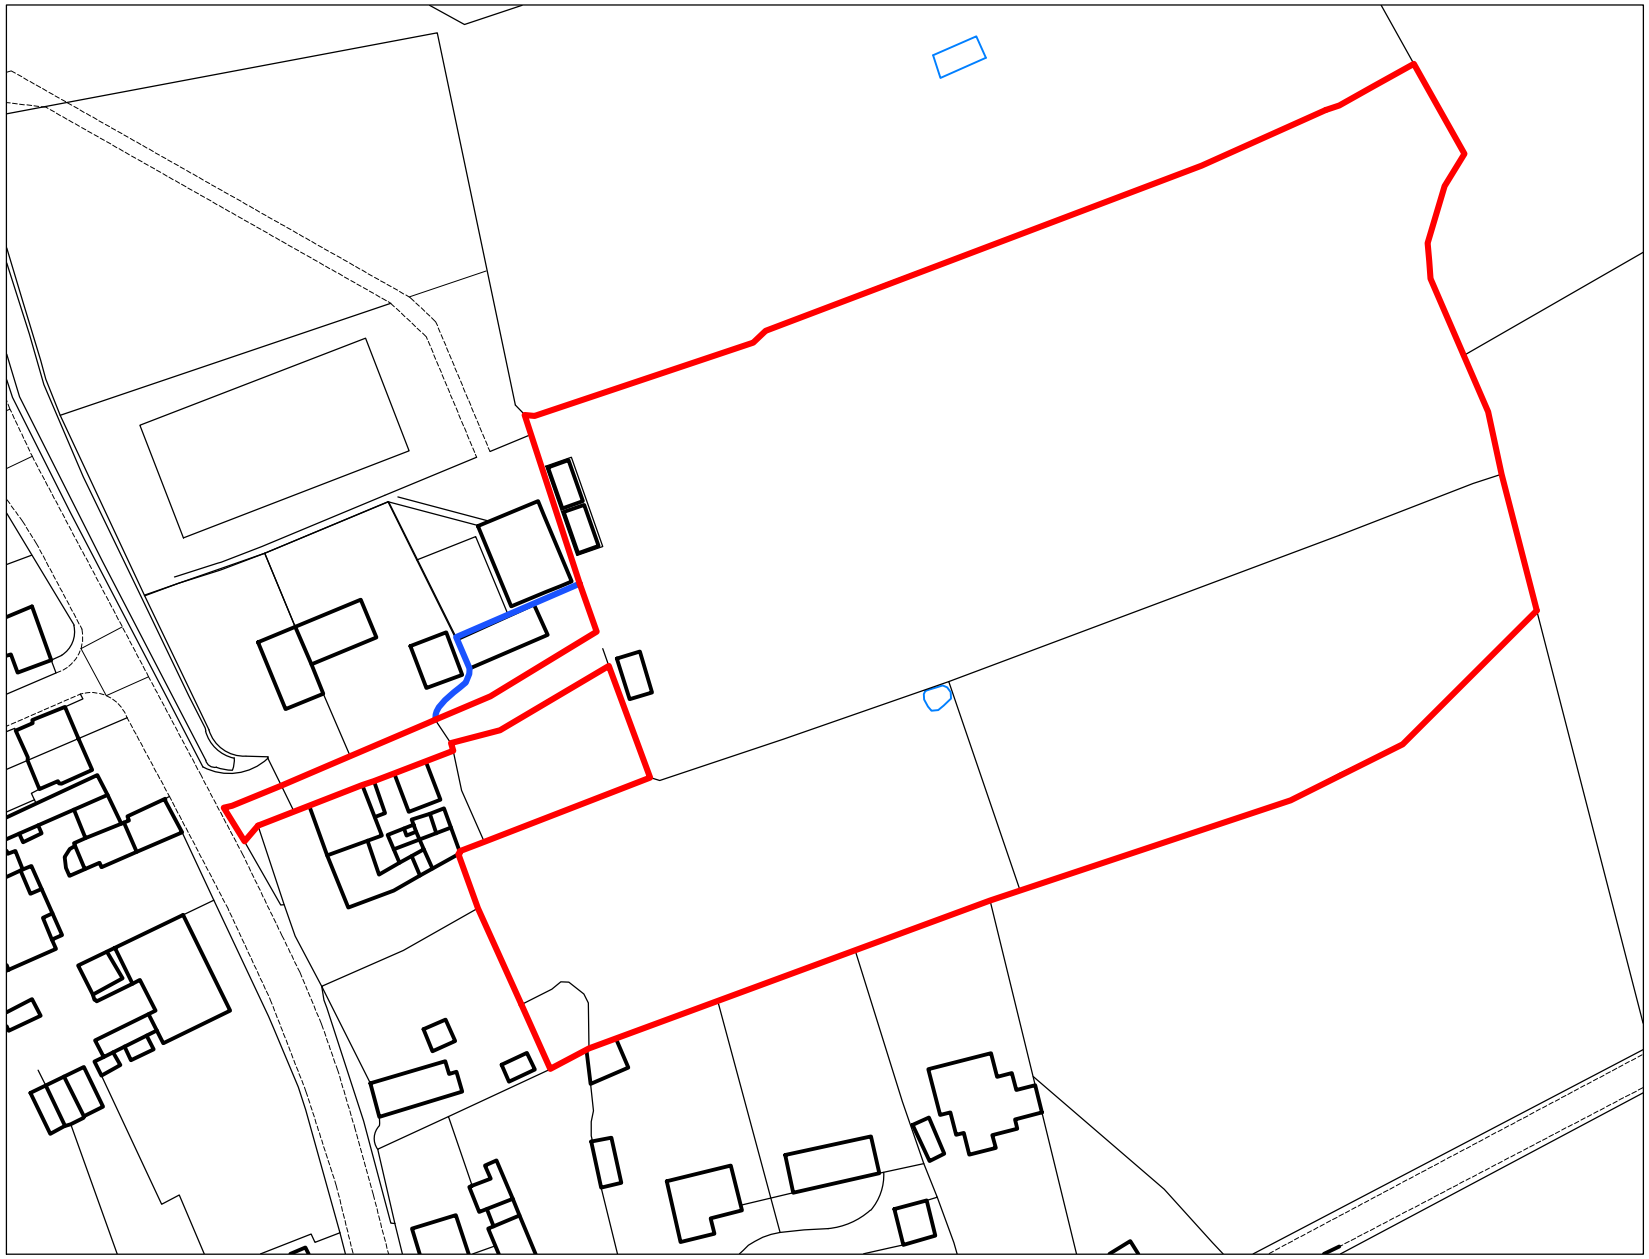

N

Rev Date Notes

lpc

TOWN AND COUNTRY PLANNING DEVELOPMENT CONSULTANTS

LPC (TRULL) LTD.,
TRULL, TETBURY, GLOUCESTERSHIRE GL8 8SQ
Tel: 01285 841433 email: admin@lpctrull.com

Client
Fleur Bettles

Project
Land to the rear of Gable Cottage, Upper Castle Combe

Drawing
LOCATION PLAN

# LOCATION PLAN 1:1250

0 50 100
Metres

Date: March 2023 Scale: 1:1250 @ A4

Drawing Number
LPC 4162 EX 01