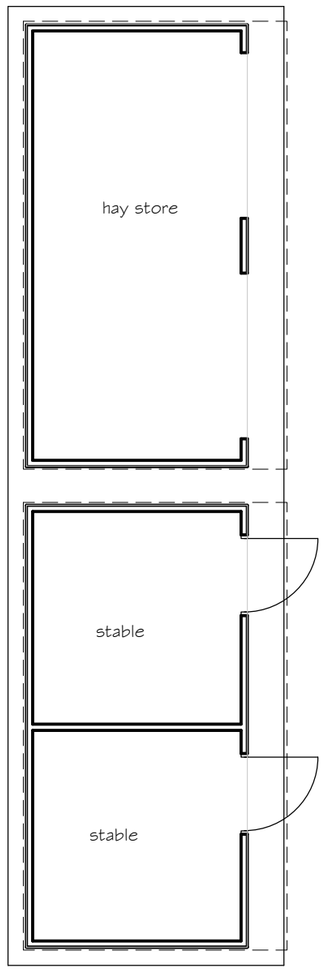

PLAN



NORTH EAST

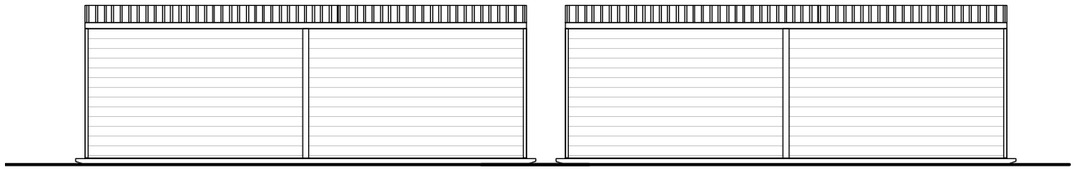

SOUTH WEST

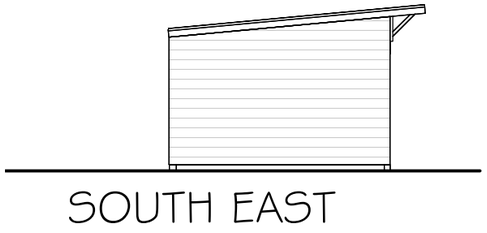

SOUTH EAST



NORTH WEST

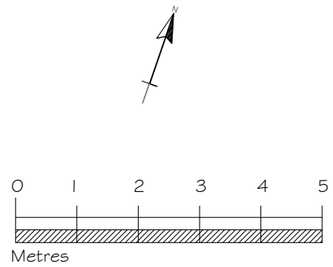

Rev Date Notes

TOWN AND COUNTRY PLANNING DEVELOPMENT CONSULTANTS

LPC (TRULL) LTD.,
TRULL, TETBURY, GLOUCESTERSHIRE GL8 8SQ
Tel: 01285 841433 email: admin@lpctrull.com

Client
Fleur Bettles

Project
Land to the rear of Gable Cottage, Upper Castle Combe

Drawing
PROPOSED PLANS & ELEVATIONS

Date: February 2023 Scale: 1:100 @ A3

Drawing Number
LPC 4162 PR 02