


NOTES

- DO NOT scale from this drawing
- Use figured dimensions ONLY
- ALL dimensions in millimetres unless stated otherwise.
- The Contractor is to check drawings and to verify ALL dimensions on site.
ANY discrepancies to be notified to Greenward Associates immediately.
- This drawing and the depicted design are the copyright of Greenward Associates and may not be reproduced without written consent.

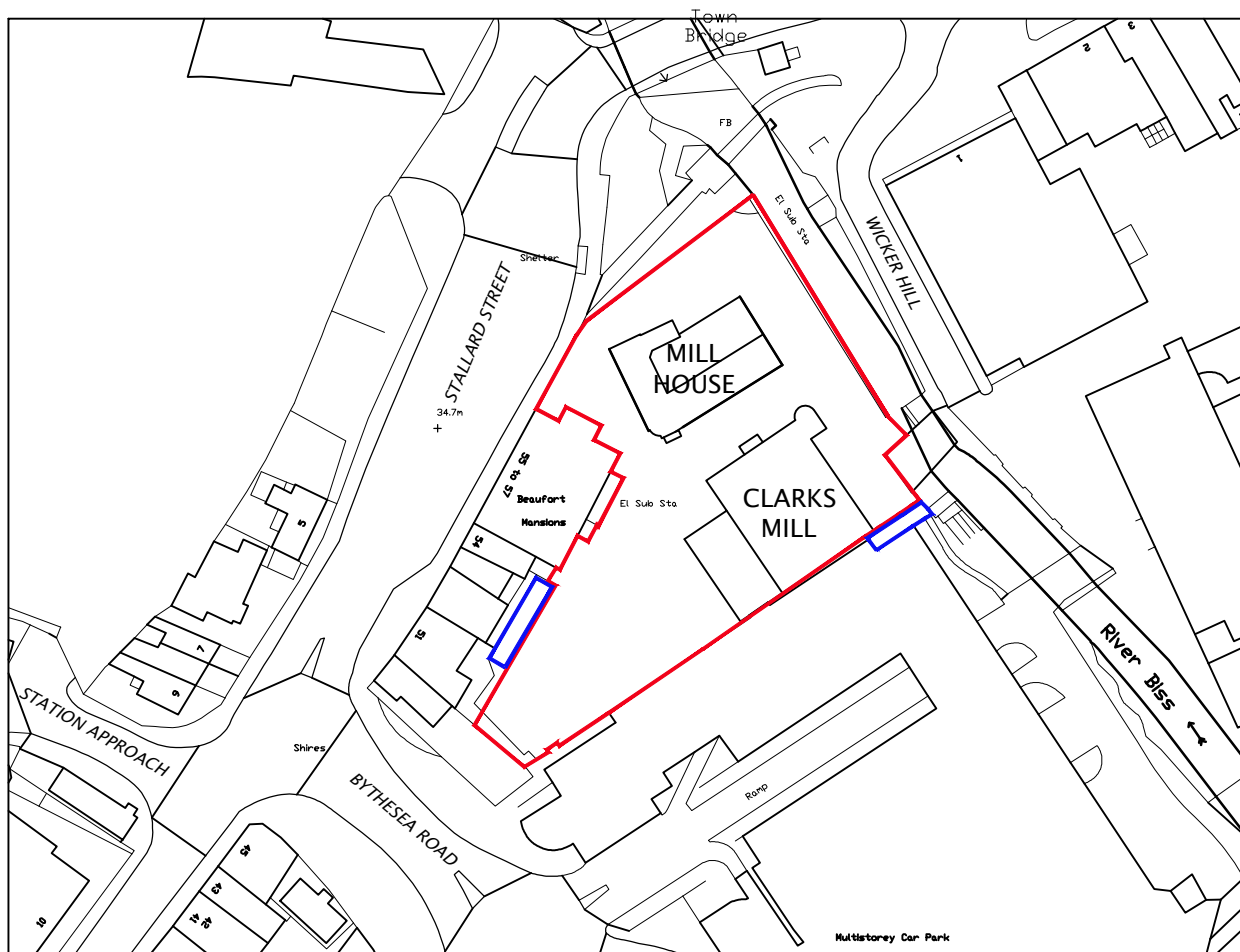

Drawing prepared with AutoCAD

8 - 12 Ryall Road
POOLE
Dorset
BH17 9FA



GREENWARD ASSOCIATES
Chartered Surveyors and Designers

Tel: (01202) 604892
email: mail@greenward.net

CLIENT Barook Developments Ltd.

PROPERTY Clarks Mill & Mill House,
Stallard Street, Trowbridge

Drawing Title
SITE LOCATION PLAN
CONVERSION

Scale 1:1250 @ A4

Drawn By
RJT

Date
Nov. 2021

Drawing Number

Revision

21-T5436/107