


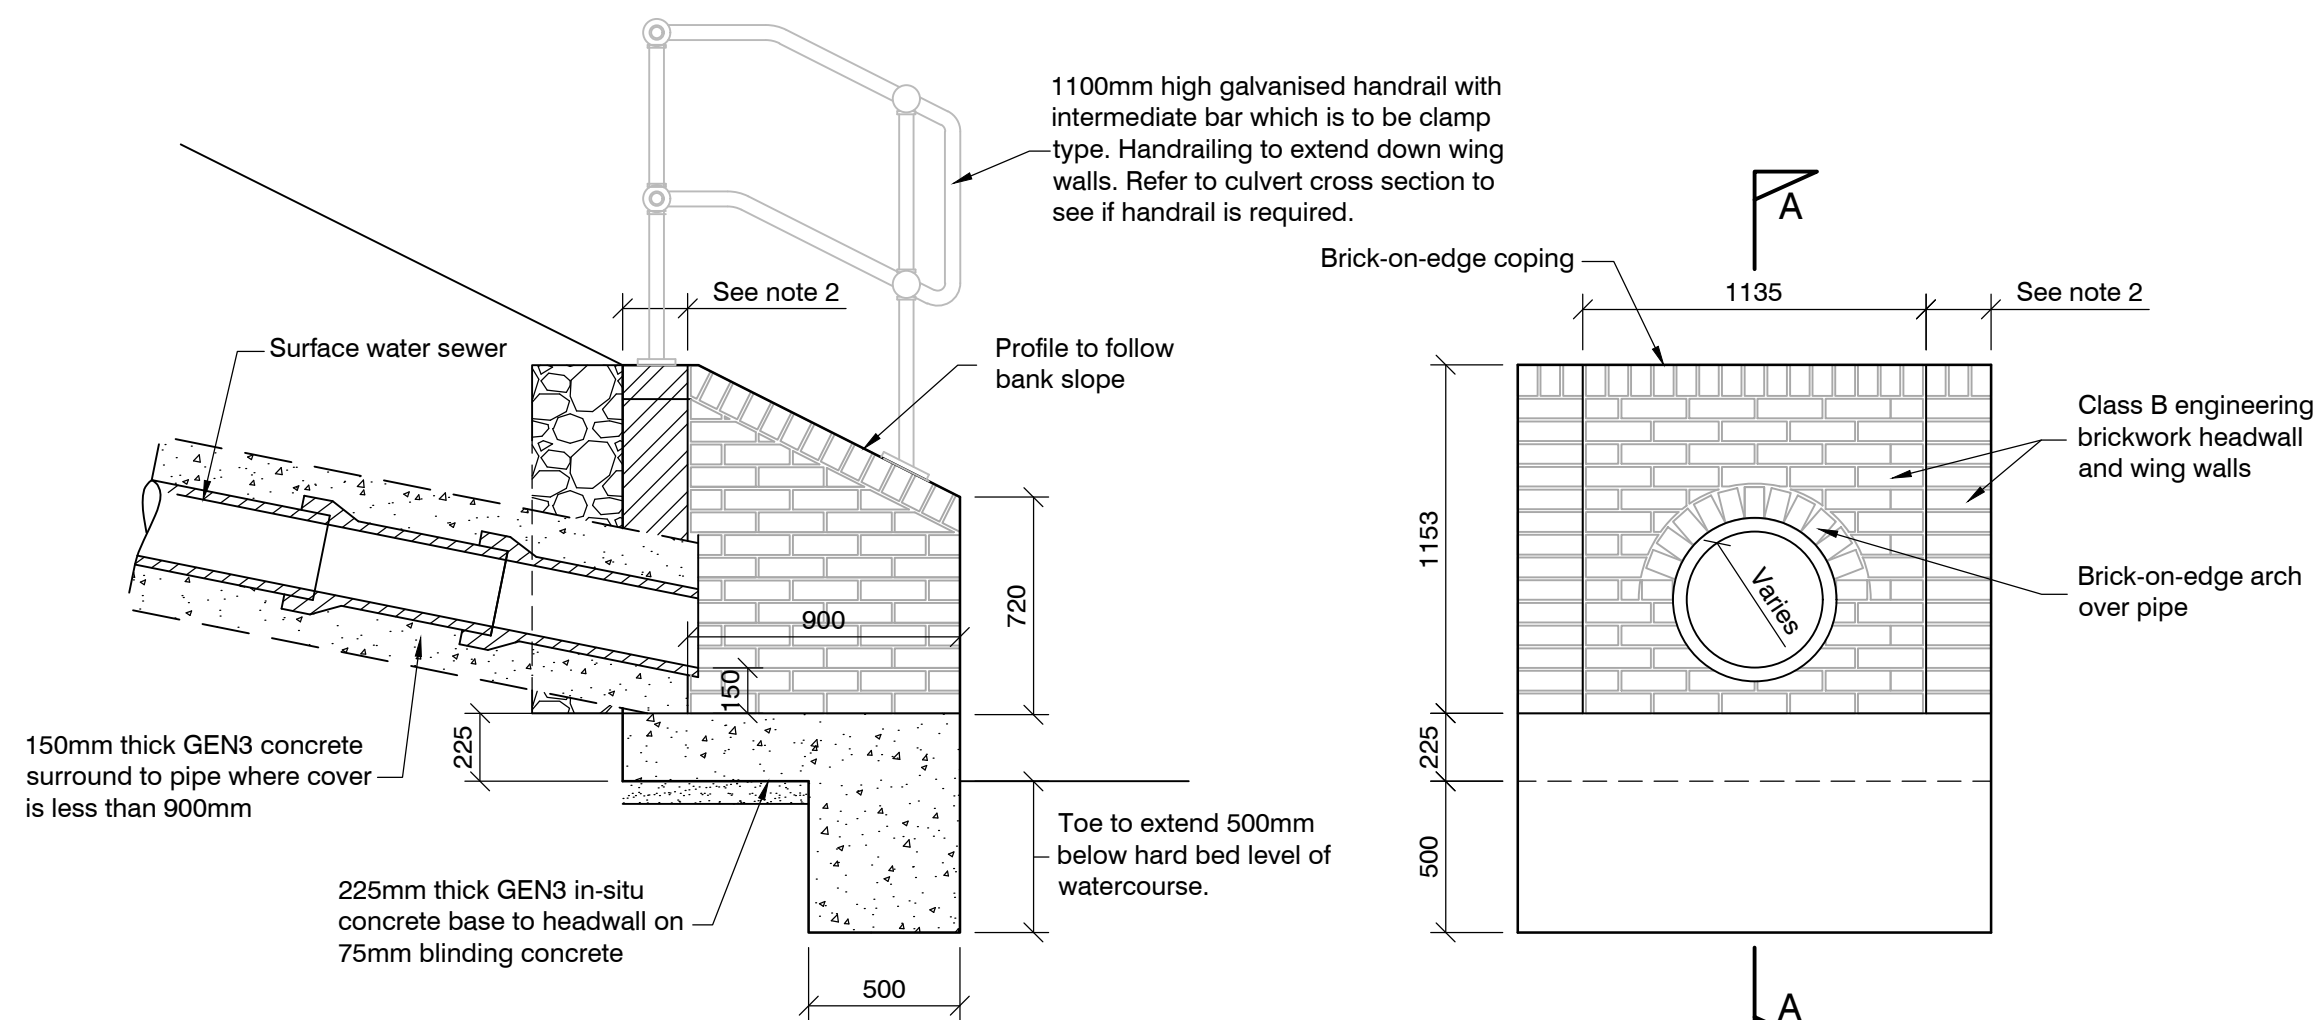

SECTION 'A-A'


ELEVATION ON HEADWALL

Headwall Trash Screen /
Safety Grille Detail TBC

Brickwork Headwall Notes:

1. Headwall and wingwalls to be constructed in brick to BS EN 771 HD Class B in English Bond flush pointed with mortar to designation (i) SHW Series 2400;
2. Brickwork to be:-

225mm thick for retained height <1.2m;
337mm thick for retained height >1.2m;
3. Unformed surfaces to be U" plain finish;
4. Concrete to be GEN3, designed to BRE Special Digest 1 Concrete in Aggressive Ground.

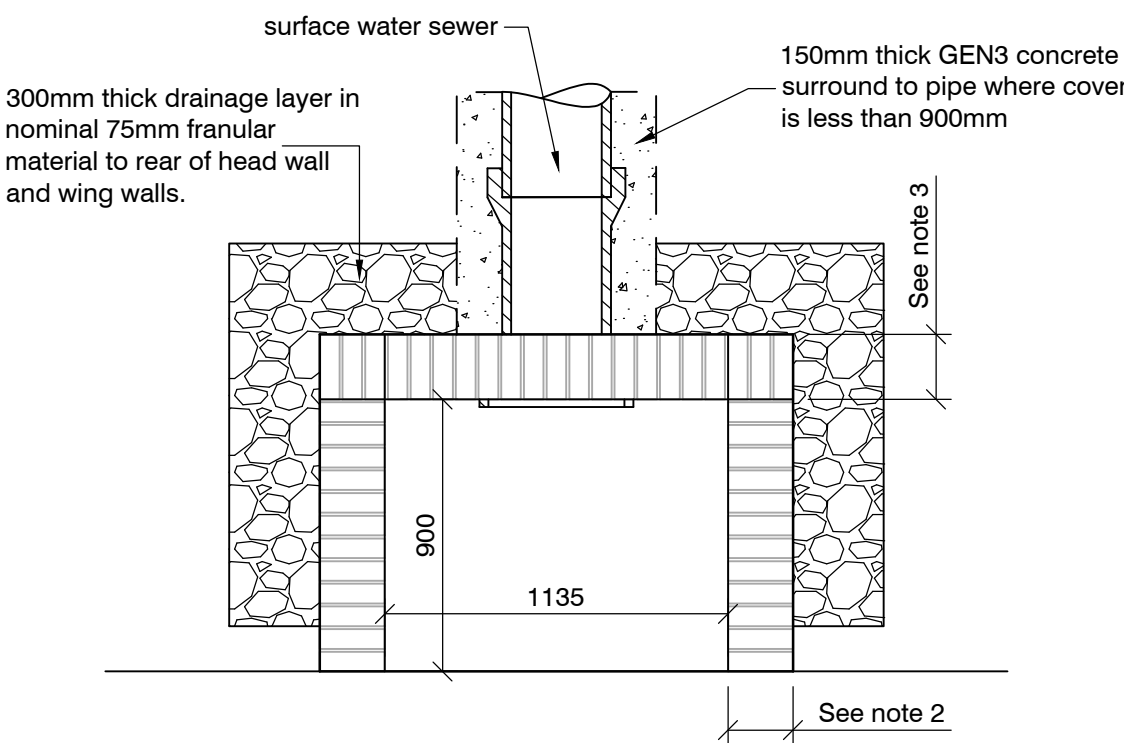

PLAN ON HEADWALL

BRICKWORK OUTFALL HEADWALL DETAIL

SCALE 1:25

CONSTRUCTION DETAILS SUBJECT
TO CONFIRMATION / APPROVAL BY
ADOPTING BODY

TENDER

A	29.09.22	REVISED TO TENDER	IMH
Rev	Date	Description	By

Dimensions to be verified on site.
This drawing should not be scaled. Use figured dimensions only.
Any discrepancies should be referred to the Engineer prior to work being put in hand.
This drawing is copyright.

QuadConsult Limited
Columbus House, Village Way
Greenmeadow Business Park
Cardiff
CF15 7NE

029 2077 9644
contactus@quadconsult.co.uk
www.quadconsult.co.uk

QuadConsult
ENGINEERS IN PARTNERSHIP
Consulting Civil & Structural Engineers

Client

BELLWAY HOMES

Project

HILPERTON

Title

TYPICAL HEADWALL DETAIL

Drawing Status

FOR INFORMATION

Designed by	Drawn by	Checked by	Date	Scales @ A2 size
RWP	RWP	SPM	Feb '21	1:500

Drawing No

21007 -C-408-A