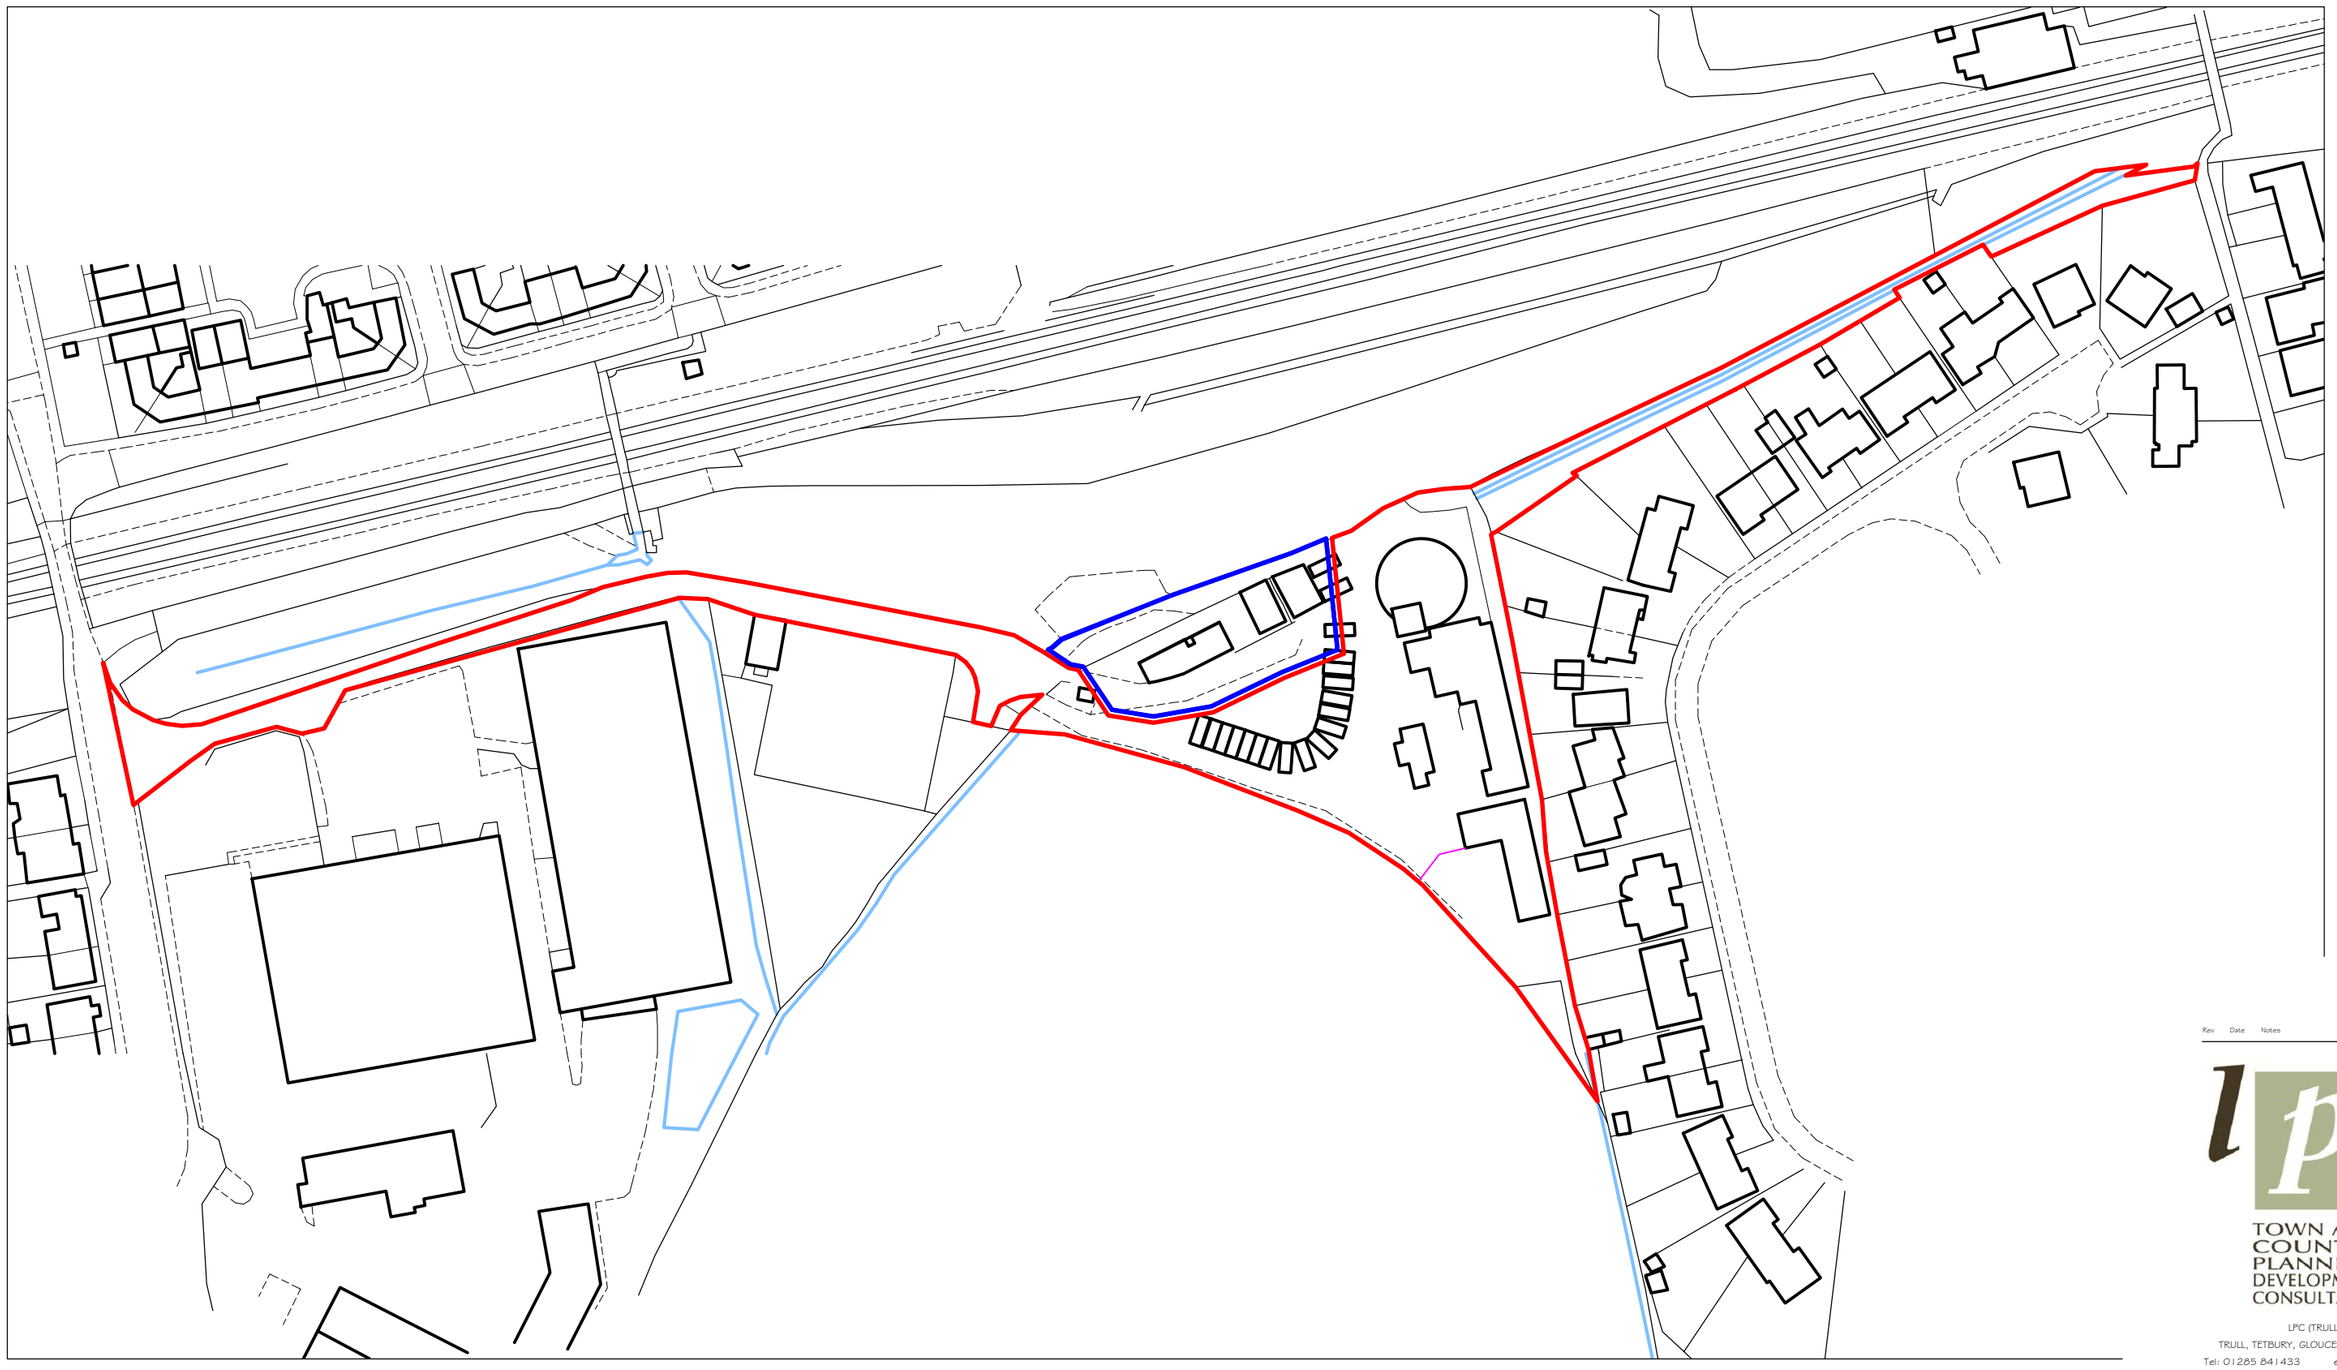

LOCATION PLAN 1:1250

0 50

Metres

N

Rev Date Notes

lpc

TOWN AND COUNTRY PLANNING DEVELOPMENT CONSULTANTS

LPC (TRULL) LTD.,
TRULL, TETBURY, GLOUCESTERSHIRE GL8 8SQ
Tel: 01285 841433 email: admin@lpctrull.com

Client
Mr B Baldwin

Project
Potley Stone Yard, Corsham

Drawing
LOCATION PLAN

Date: February 2023 Scale: 1:1250 @ A3

Drawing Number
LPC 5510 EX 01