A1 PRINT

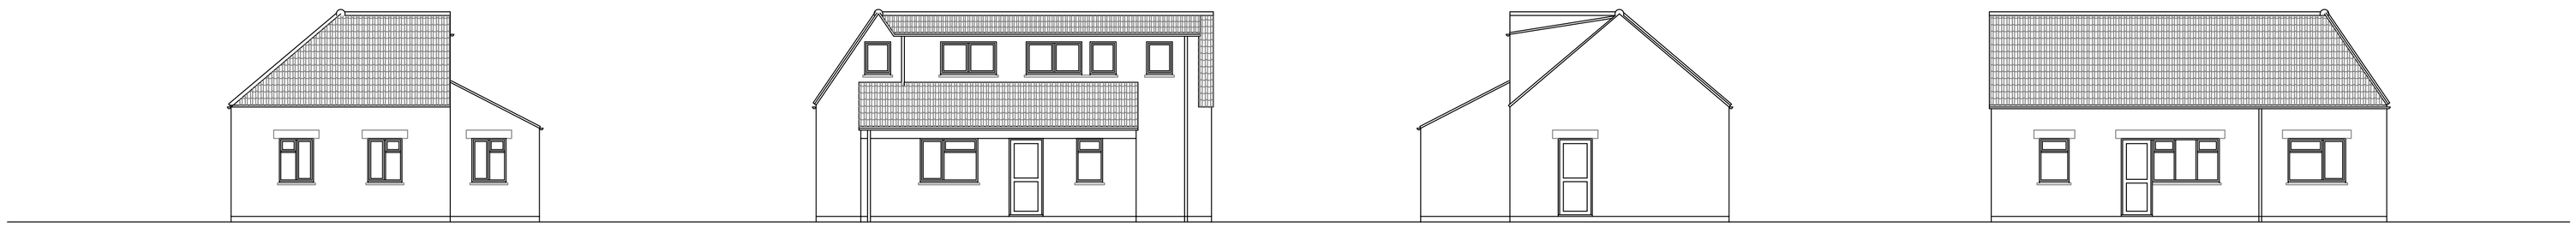

EXISTING WEST ELEVATION 1:100

EXISTING SOUTH ELEVATION 1:100

EXISTING EAST ELEVATION 1:100

EXISTING NORTH ELEVATION 1:100

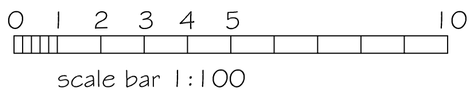

scale bar 1:100

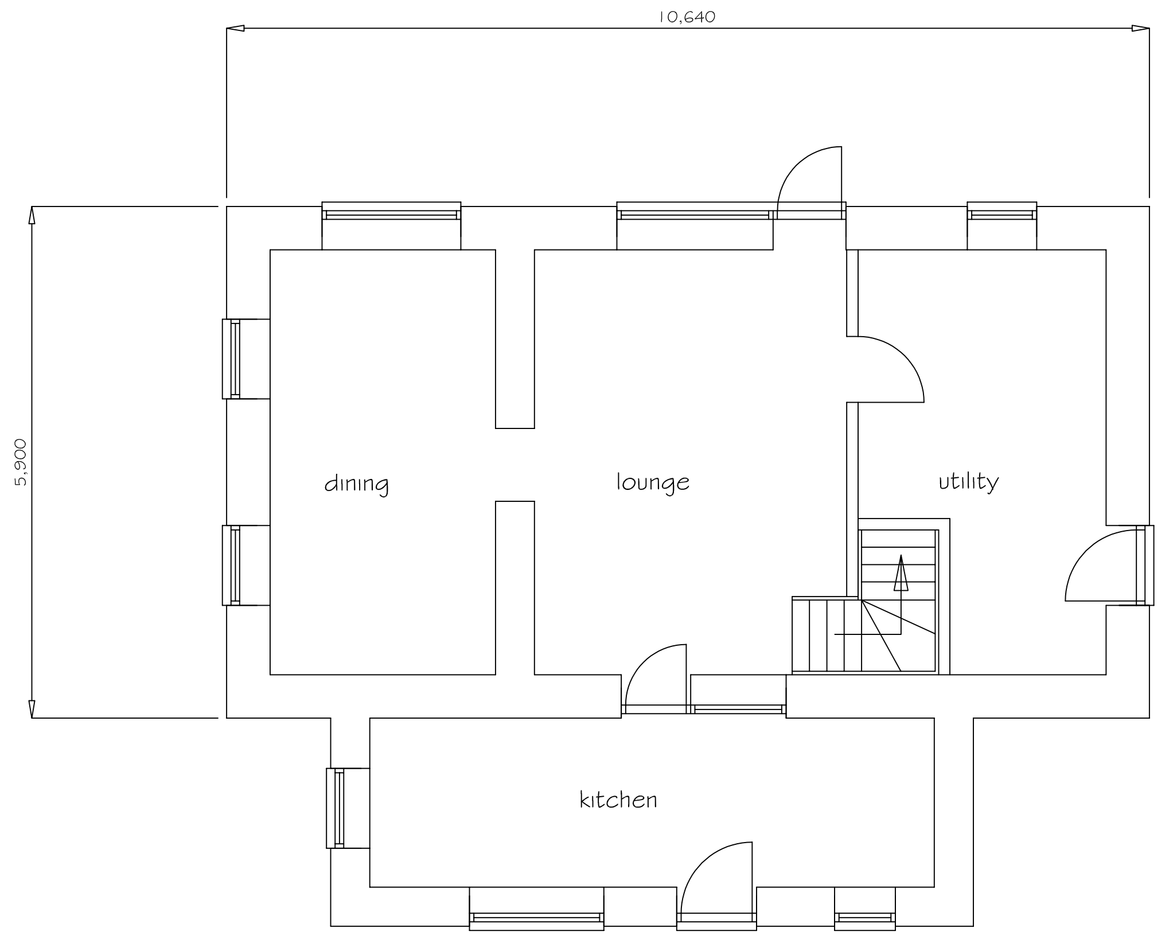

EXISTING GROUND FLOOR PLAN 1:50

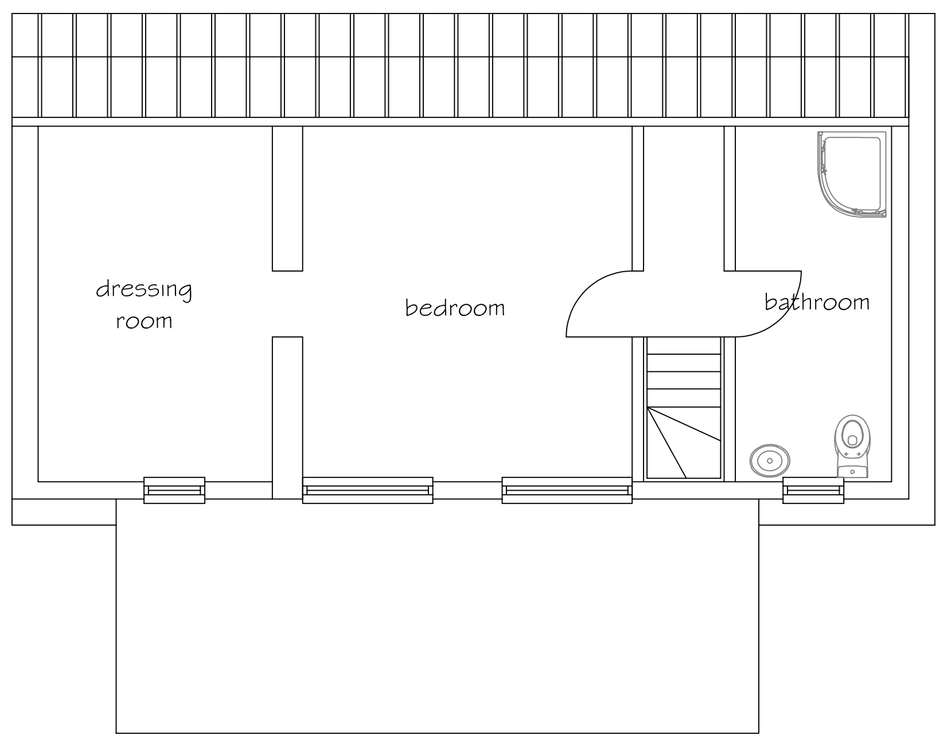

EXISTING FIRST FLOOR PLAN 1:50

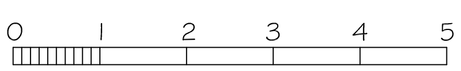

scale bar 1:50

SJF PLANNING & DESIGN SERVICE
01225 782078 simonnearthebell@gmail.com

PROPOSED	EXISTING DWELLING
CLIENT	MR & MRS R STREET
LOCATION	WESTWOOD MAPLECROFT BATH ROAD BRADFORD ON AVON BA15 2PE
TITLE	PLANS

DRG NO	ISSUE	DATE
2252-1	1	AUG 2022