A1 PRINT

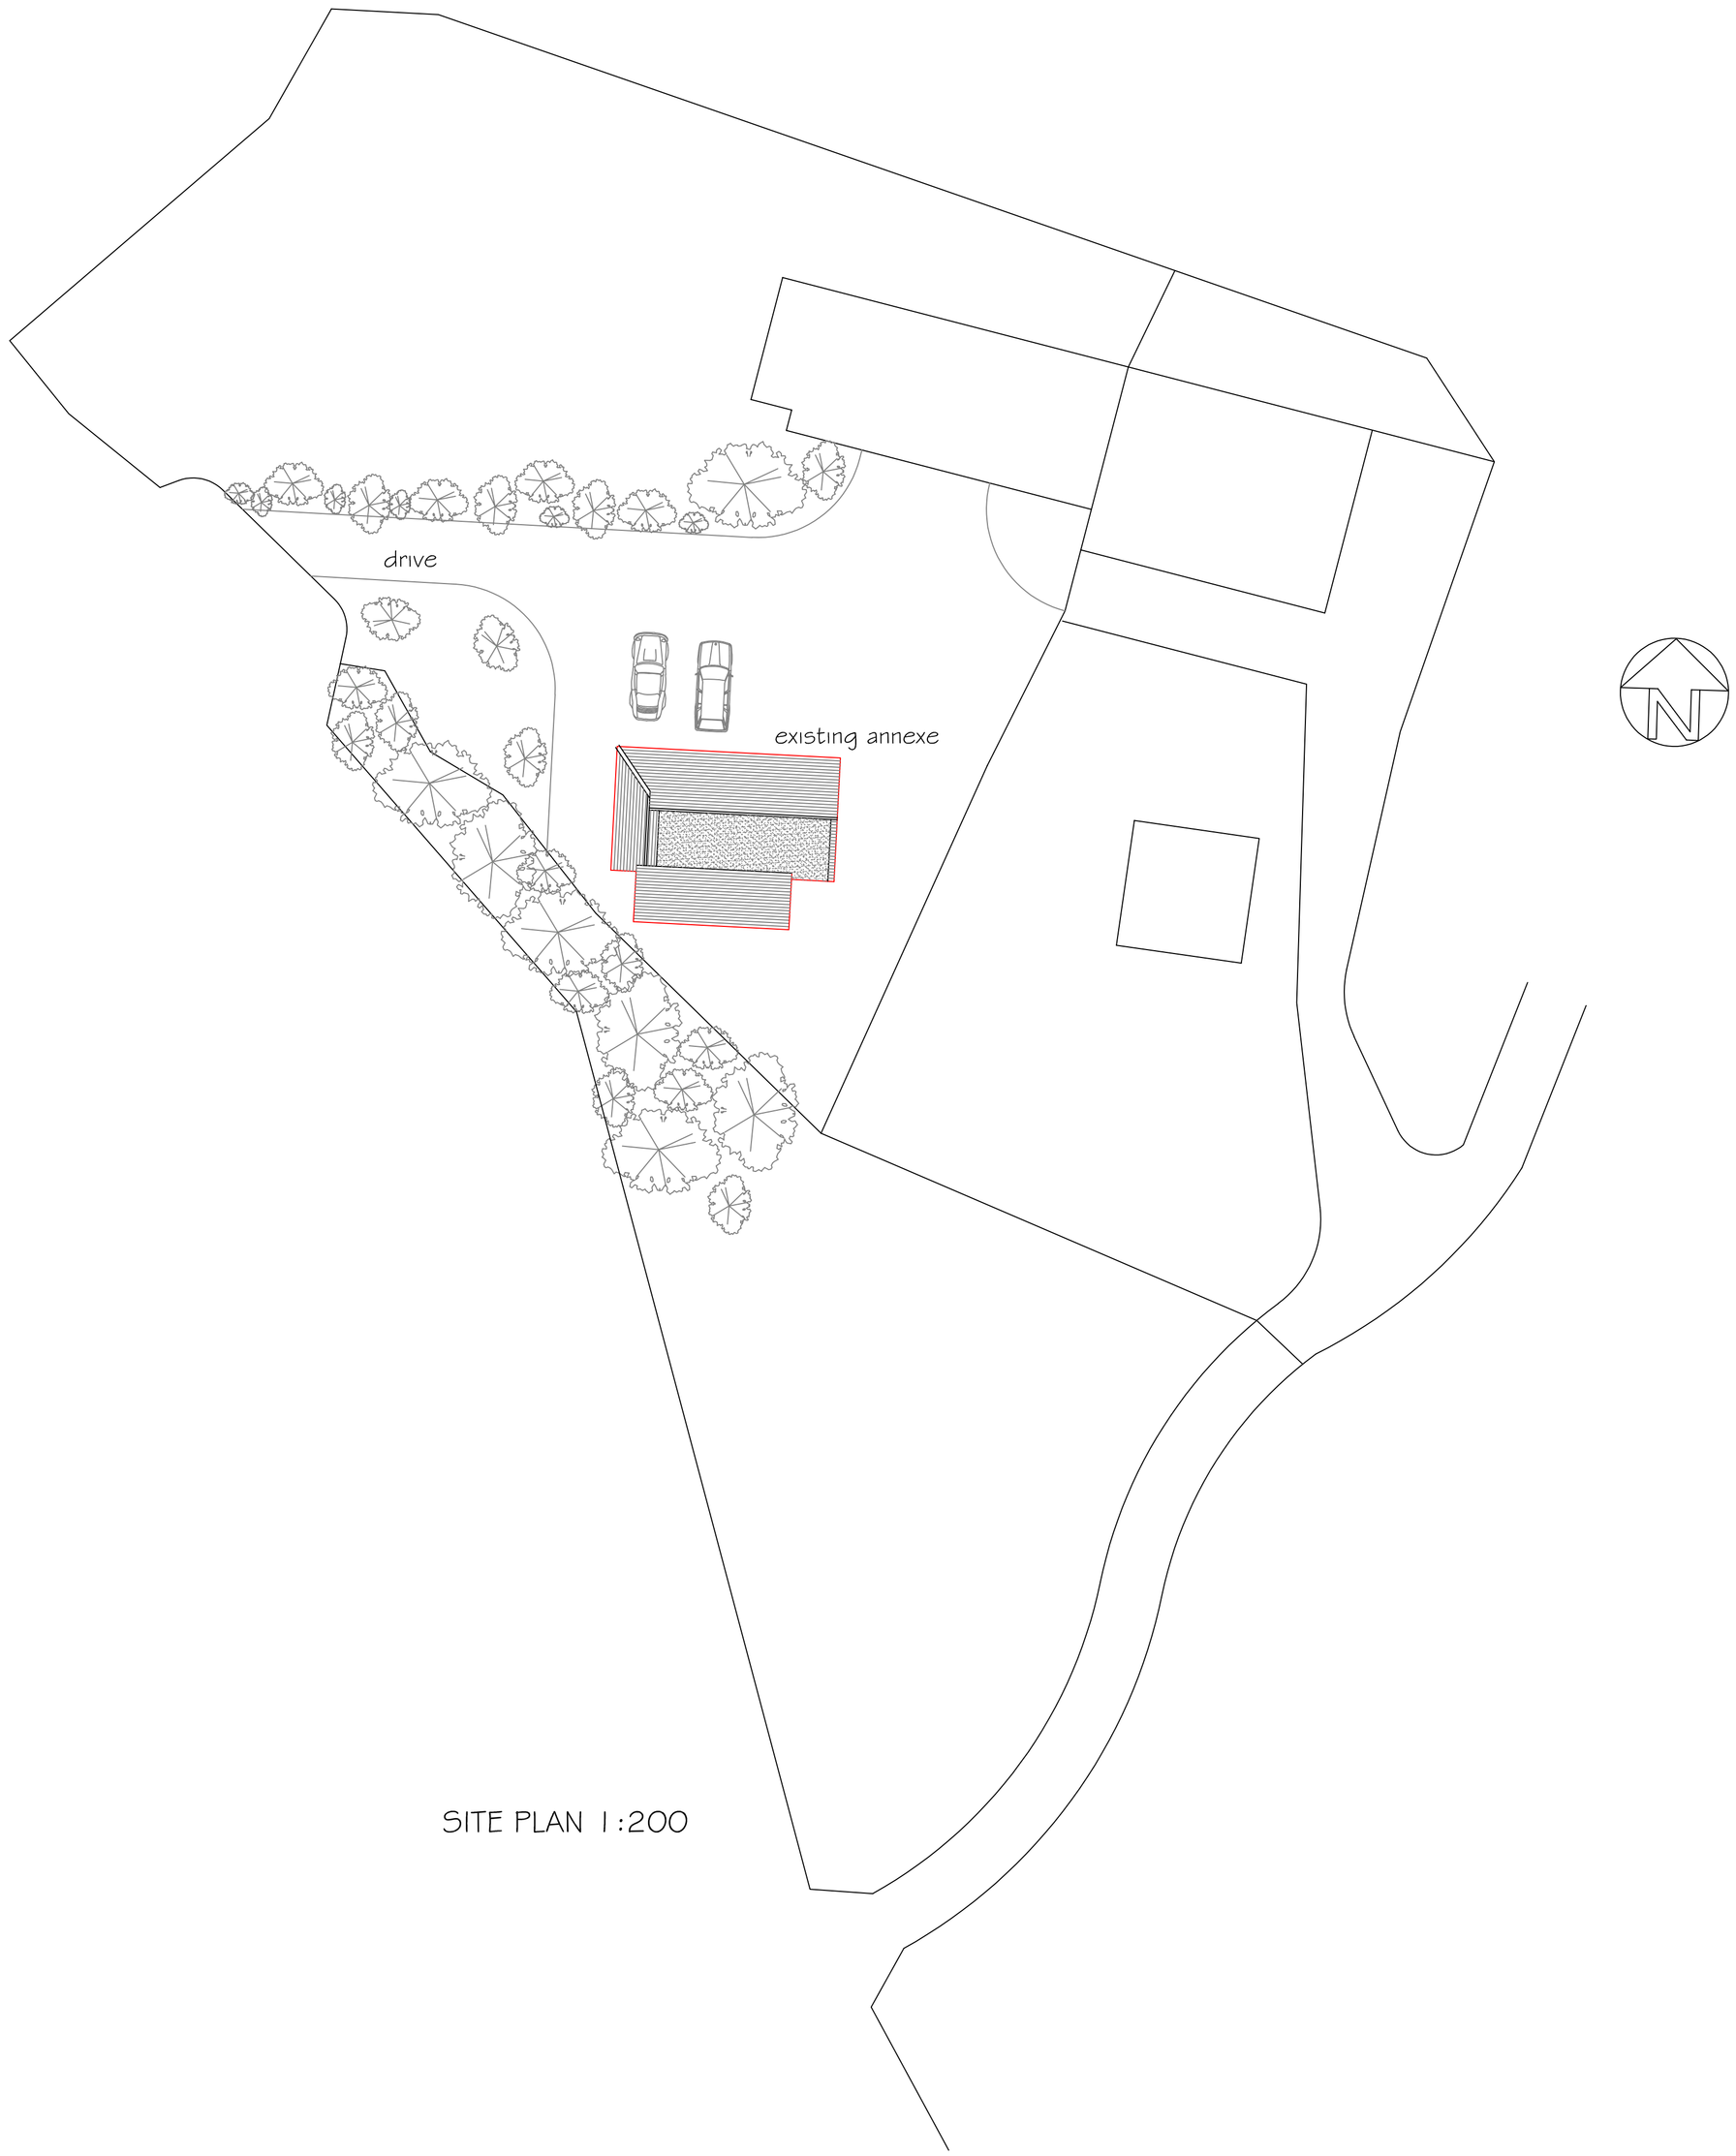

SITE PLAN 1:200

0 1 2 3 4 5 10 20

scale bar 1:200

SJF PLANNING
& DESIGN SERVICE
01225 782078 simonnearthebell@gmail.com

PROPOSED	EXISTING DWELLING
CLIENT	MR & MRS R STREET
LOCATION	WESTWOOD MAPLECROFT BATH ROAD BRADFORD ON AVON BA15 2PE
TITLE	BLOCK PLAN 1:200

DRG NO	ISSUE	DATE
2252-2	1	AUG 2022