


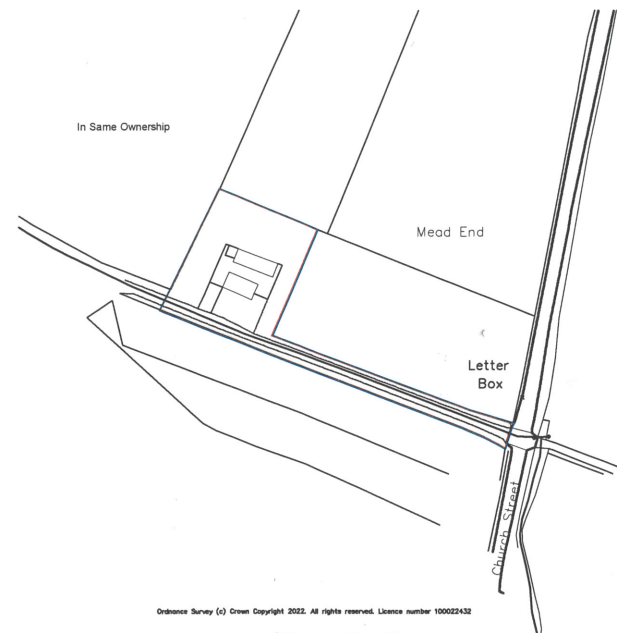

Site Location Plan
1:1250 @ A1

Revisions

Michael Lyons Architecture

1 Manor Farm Barns
Burcombe Lane, Burcombe
Salisbury, SP2 0EJ
Tel: 01722 743186
info@mlarchitecture.co.uk

Project:
The Piggery
Slate Farm, Bowerchalke
Salisbury, SP5 5BP

Drawing:
Proposed Site Location & Block Plan

Drawing No: **609/P.02**

Scale: 1:200 @ A1
1:400 @ A3

Origination Date: Nov 2022

Drawn by: ALE
Issued by:
Approved by:

- | | |
|--|--------------------------------------|
| ☒ For Approval | ☐ For Comment |
| ☐ For Information | ☐ Tender |
| ☐ Construction | ☐ As Built |