

front : east

side : north

rear : west

side : south

0 1 2 3 4 5

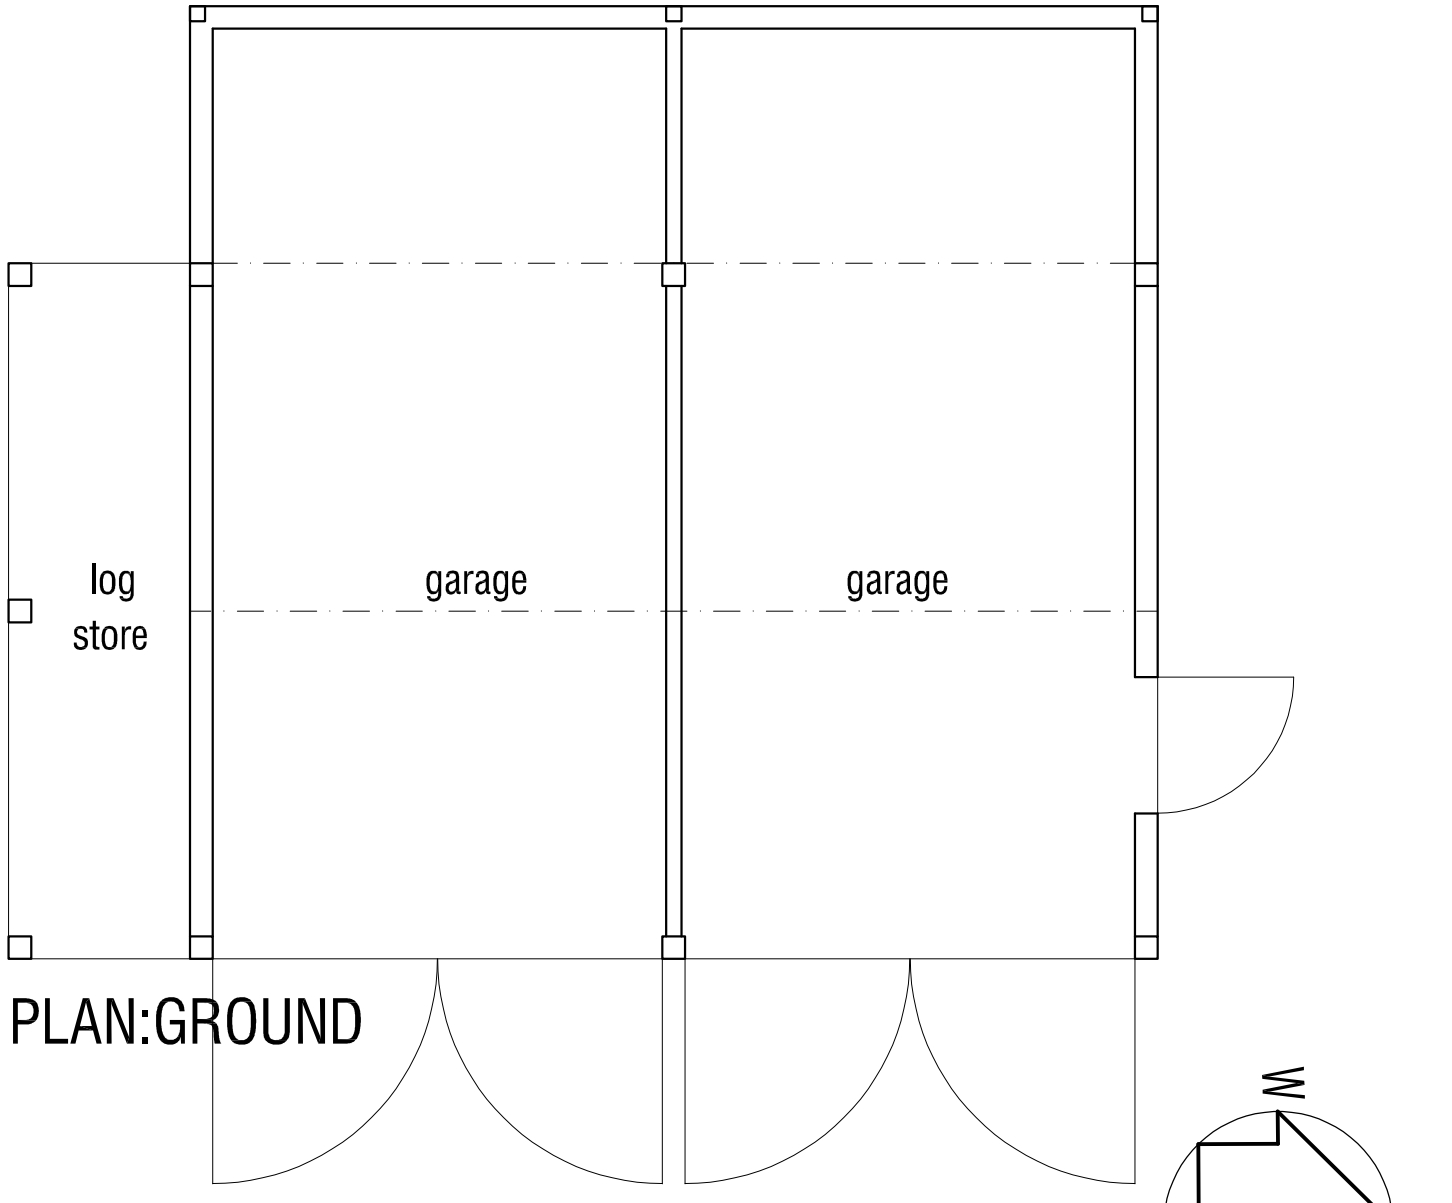

PLAN:GROUND



PLAN:ROOF

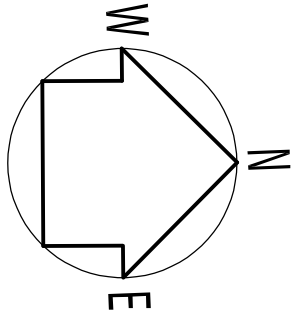

0 1 2 3 4 5

LP PLANNING
CHARTERED PLANNING CONSULTANTS

REVISIONS.
A. 08-11-22 :ROOF PROFILE AMENDED.
B. 24-01-23 : PERSONNEL DOOR ADDED.

PROJECT.
THE GATE HOUSE
LACKHAM, LACOCK

SCALE.
1:100 AND 1:50 @ A3

DRAWING.
GARAGE
PROPOSED

DRAWN.
B.K.

DRAWING NUMBER.
994:P:08B

DATE.
MARCH 2022