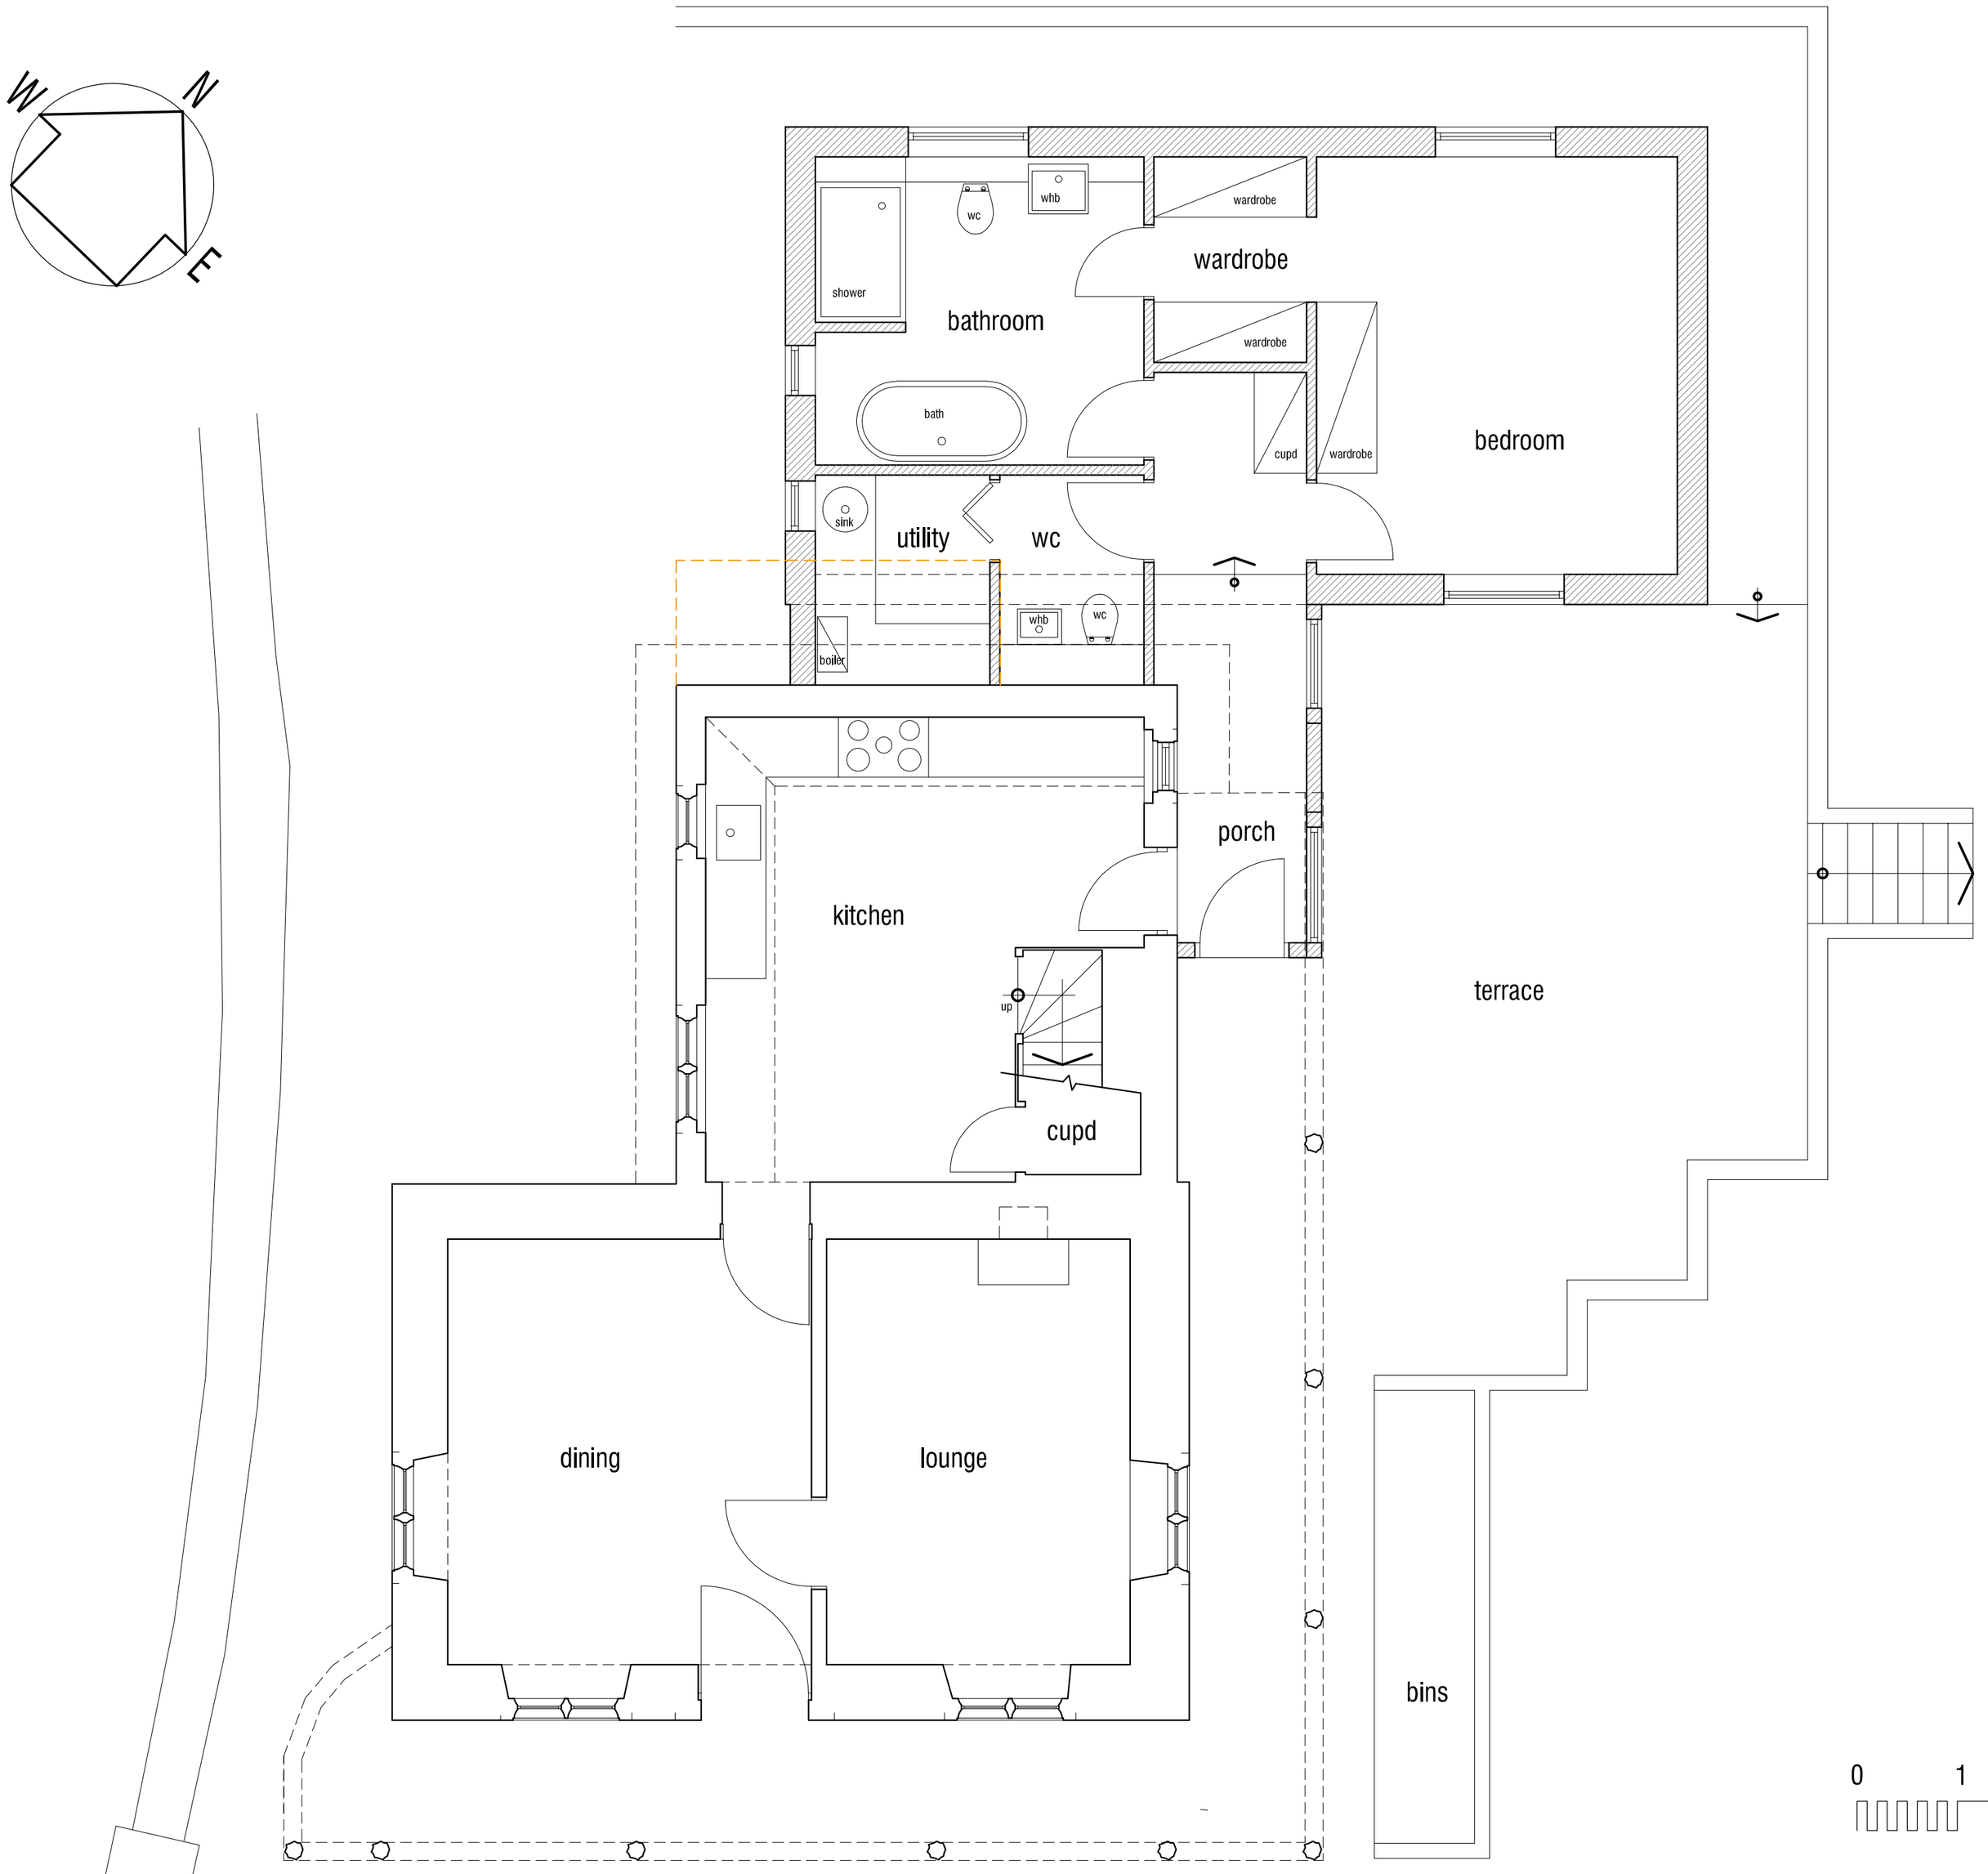

plan : ground

0 1 2 3 4 5

REVISIONS.

PROJECT.
THE GATE HOUSE
LACKHAM, LACOCK

SCALE.
1:50 @ A2

DRAWING.
PLAN:GROUND
PROPOSED

DRAWN.
B.K.

DRAWING NUMBER.
994:P:402

DATE.
FEBRUARY 2023

LP PLANNING
CHARTERED PLANNING CONSULTANTS