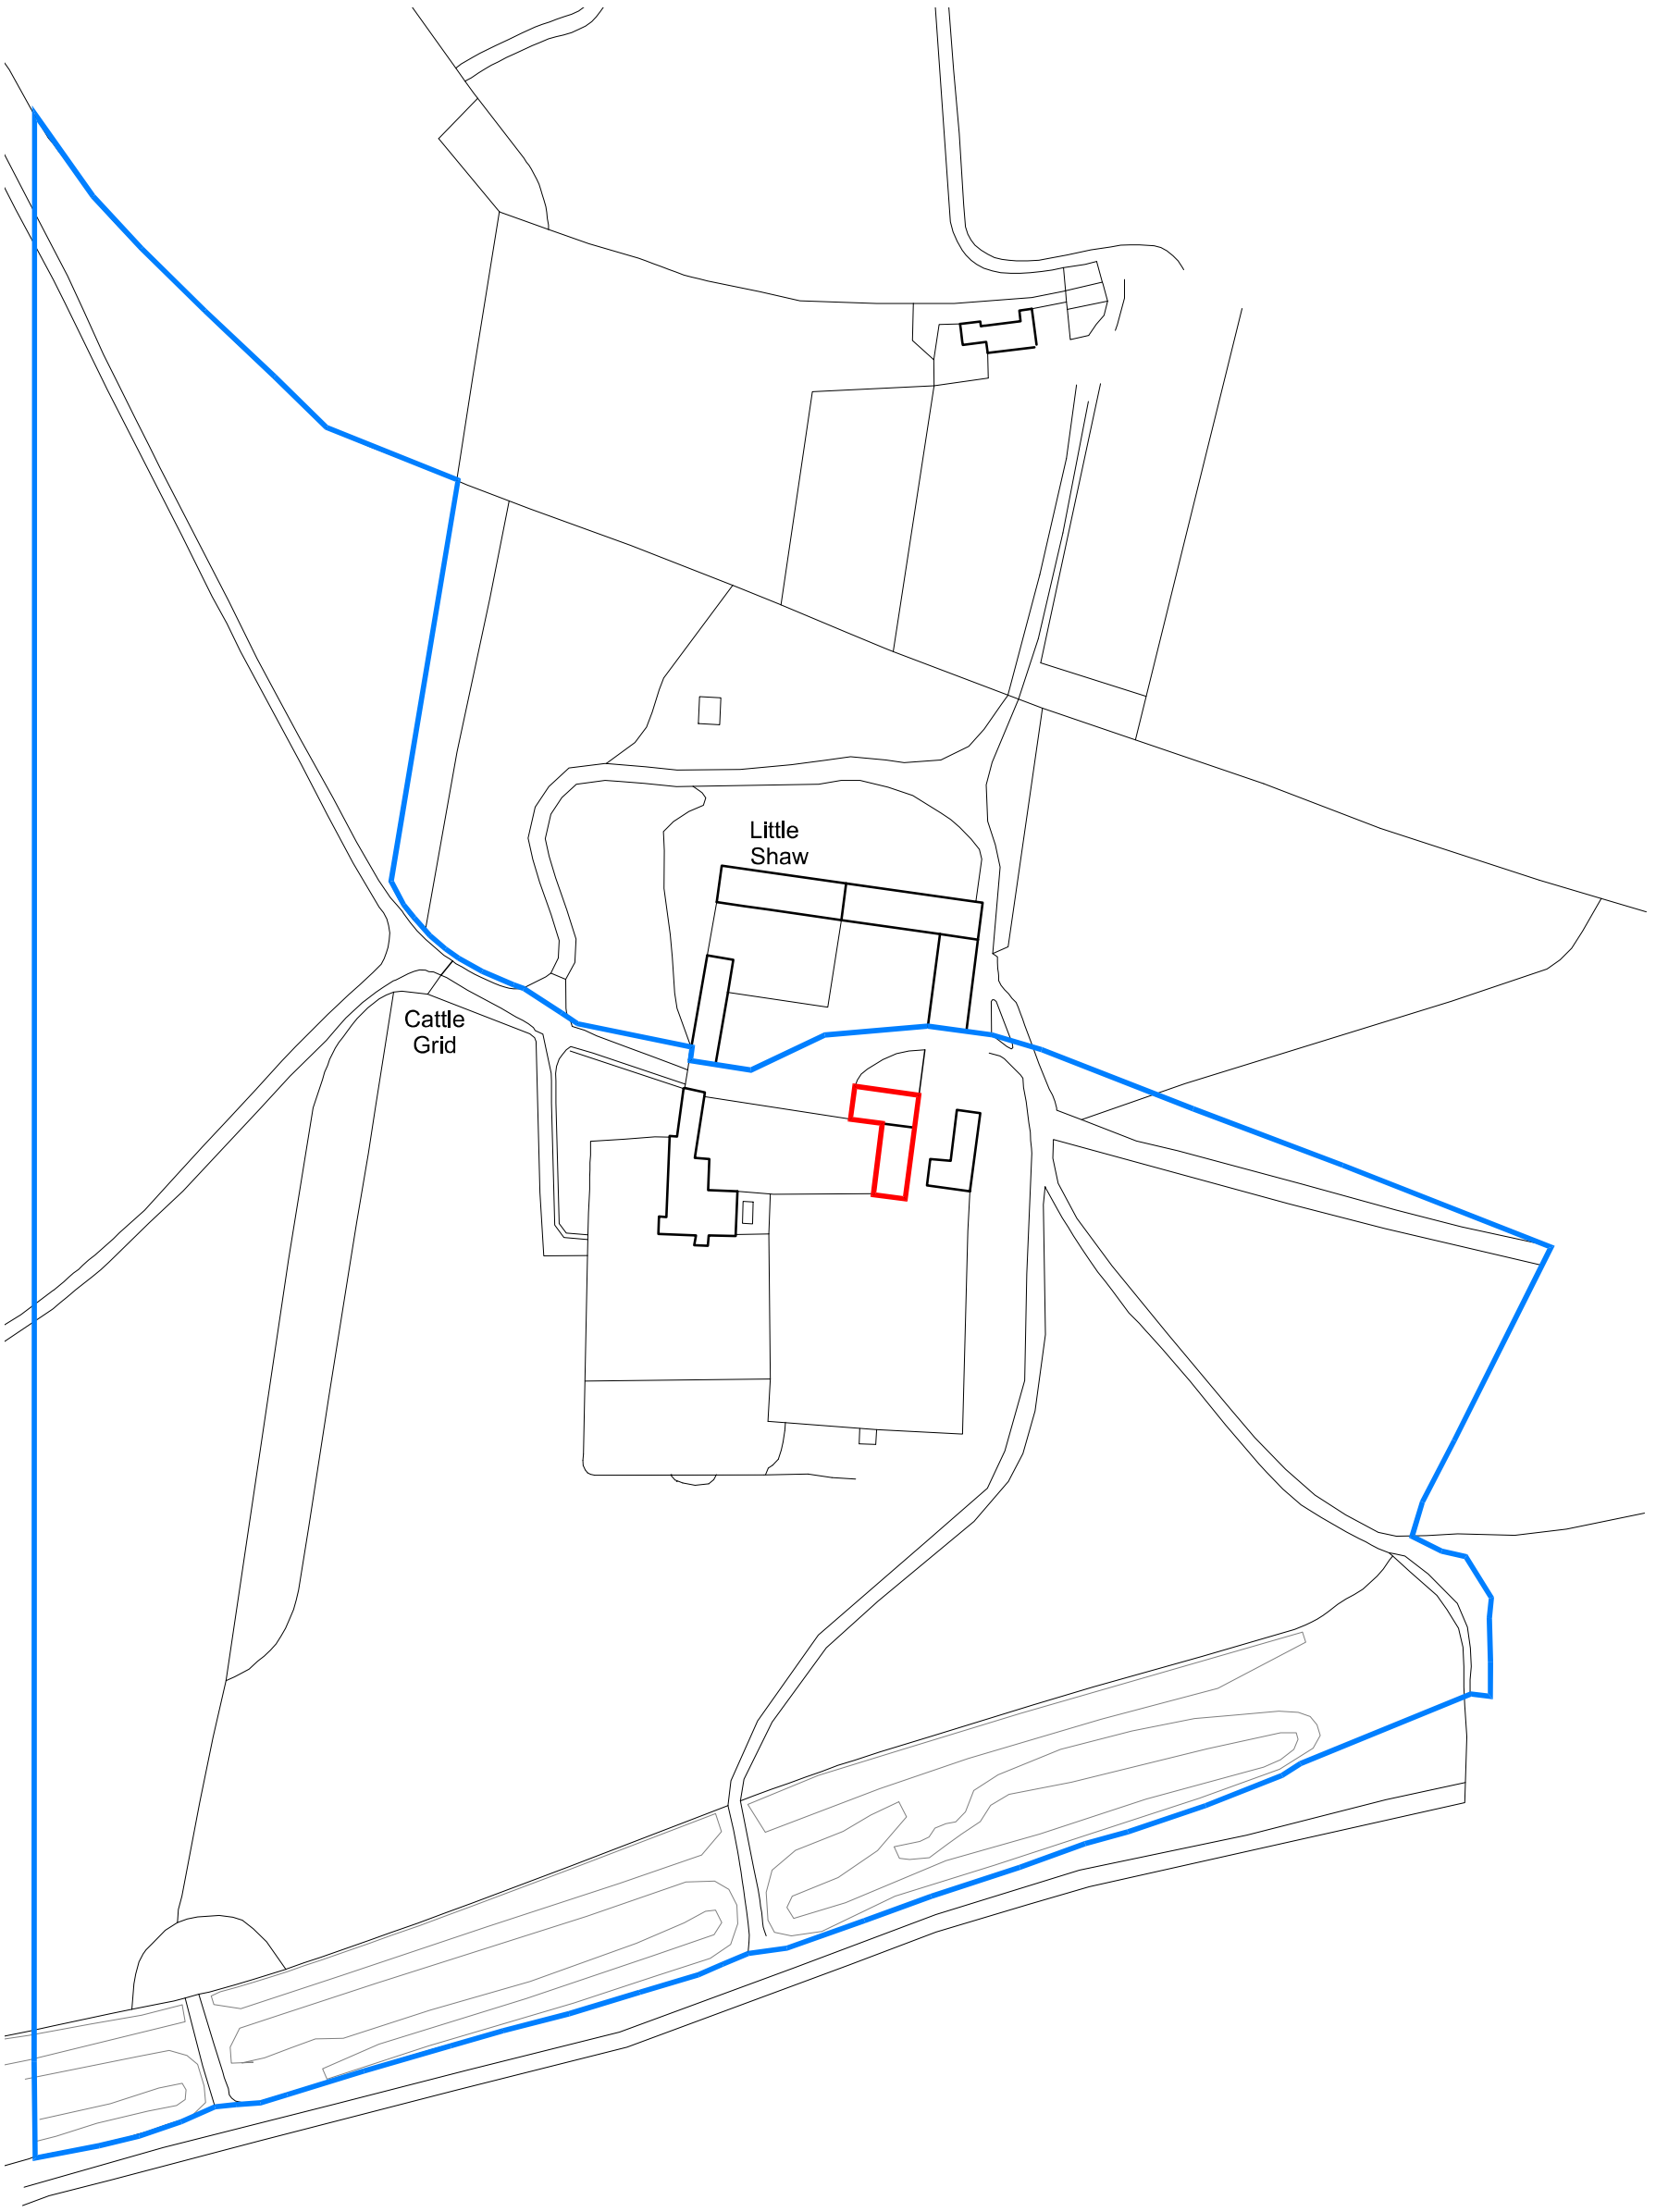

This drawing is the Copyright of PKA Architects Ltd
Registered in England and Wales No 8605083.
Do not rely on Scaled Dimensions- work to figured dimensions only. If in doubt - ASK
All dimensions to be checked on site by contractor
Work to existing building features where appropriate
Any OS copyright data on this drawing is reproduced under licence

CLIENT	Alex Marshall			STATUS: ISSUED FOR PLANNING APPLICATION
SITE	Shaw House Stable			
DRAWN	RJM/ TK	DATE: 03-01-2023	SCALE: 1:1250@ A3	
TITLE	Location plan			
DRAWING NUMBER	LOCATION _ 2009 - PLAN 1a.dwg			

PKA ARCHITECTS
PKA Architects Ltd RIBA CHARTERED PRACTICE
Featherbrook, Whistley Road, Potterne, Devizes, Wiltshire. SN10 5TD
tel 01380-725688 peter@pka-architects.com www.pka-architects.com