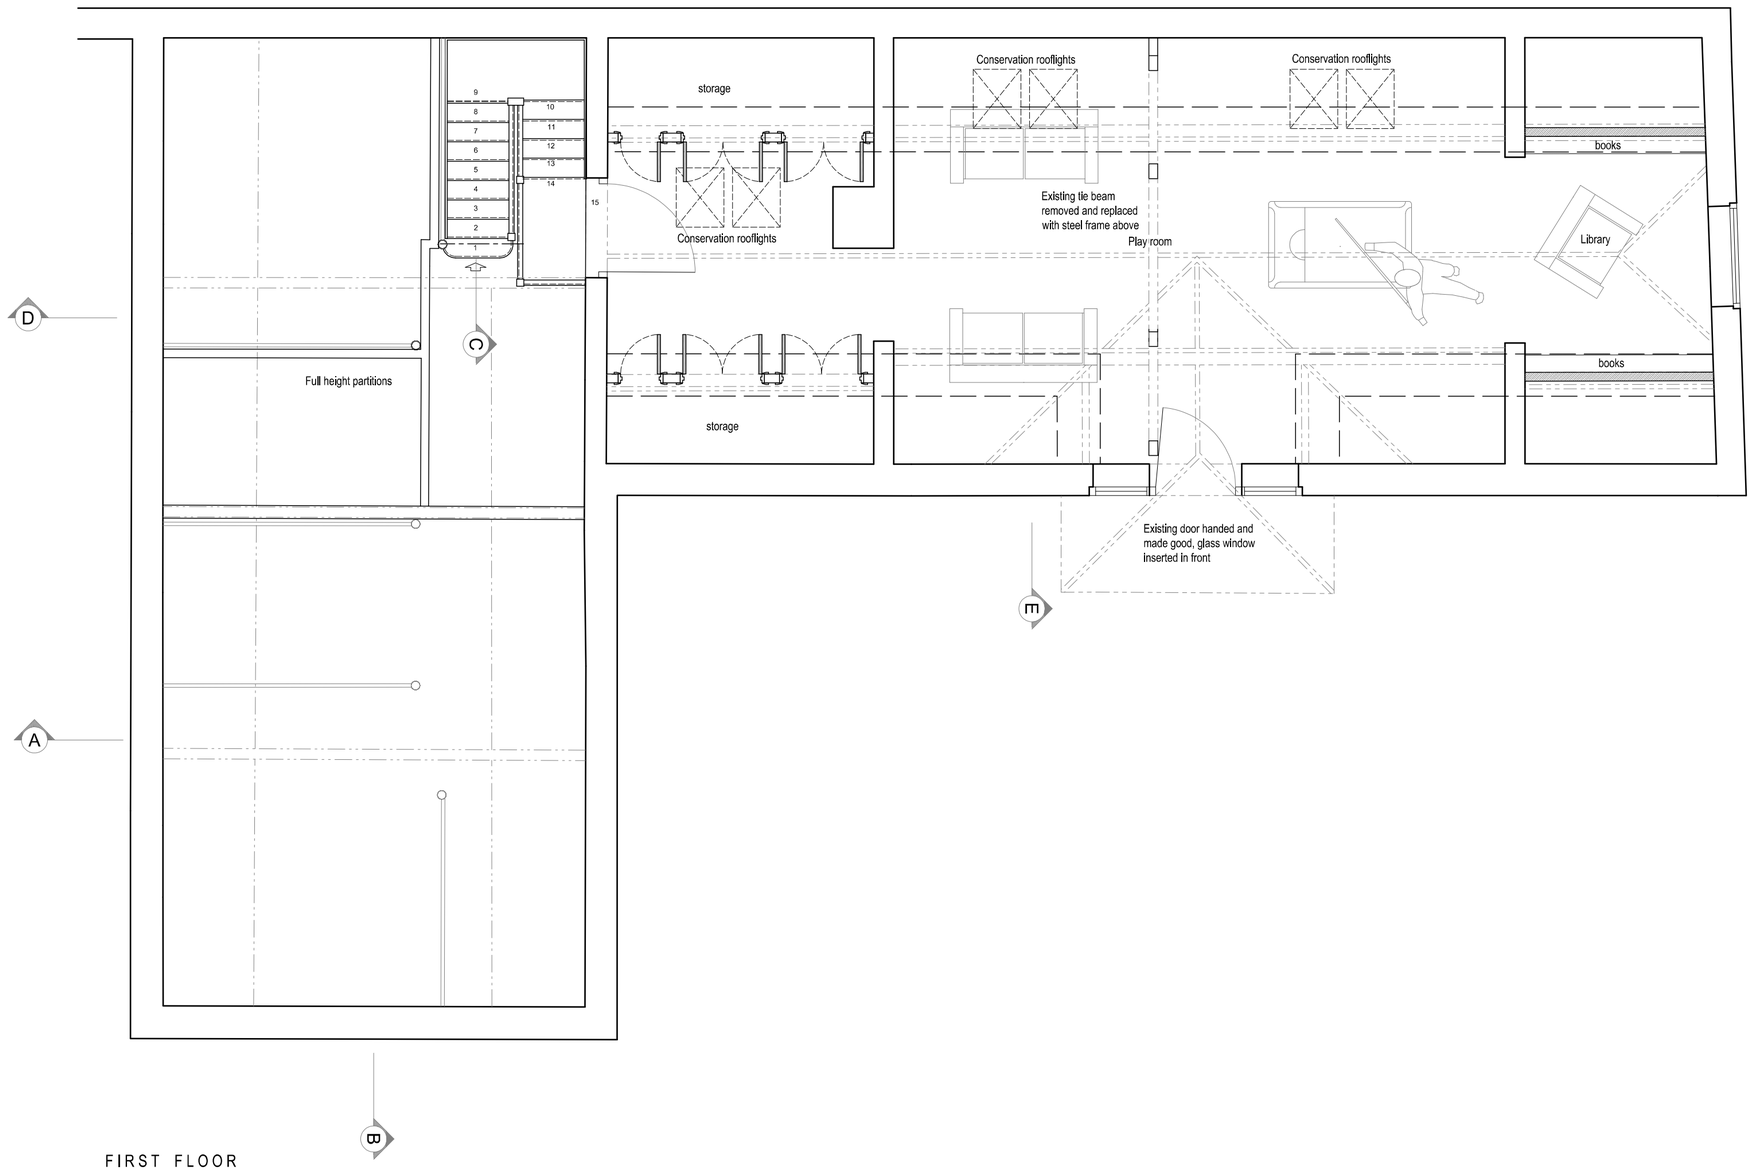

RIBA Chartered Practice

© This drawing is the Copyright of PKA Architects Ltd
Registered in England and Wales No 8605083.
Do not rely on Scaled Dimensions- work to figured dimensions only. If in doubt - ASK
All dimensions to be checked on site by contractor
Work to existing building features where appropriate
Any OS copyright data on this drawing is reproduced under licence

THE Green REGISTER OF CONSTRUCTION PROFESSIONALS

FILE PATH C:\Users\tomdk\PKA Architects Ltd\TEAM PKA - Documents\Current Projects\2009 - Marshall - Shaw House\04- Design\2009 - PLAN 1a.dwg

DATE PRINTED Thursday, 12 January, 2023

REVISIONS

CLIENT Alex Marshall

SITE Shaw House Stable

DRAWN RJM/ TK DATE 11-01-2023 SCALE 1:50@A1

TITLE Proposed floor plans

STATUS ISSUED FOR PLANNING APPLICATION

DRAWING NUMBER P1 _ 2009 - PLAN 1a.dwg

PKA ARCHITECTS
PKA Architects Ltd RIBA CHARTERED PRACTICE
Featherbrook, Whistley Road, Potterne, Devizes, Wiltshire. SN10 5TD
tel 01380-725688 peter@pka-architects.com www.pka-architects.com