1. © COPYRIGHT.
All designs and information conveyed are the intellectual property of HILL READING ARCHITECTS. The unauthorised copying, usage or distribution of this drawing or the contents of, in part or in whole is forbidden without express permission

2.All dimensions to be checked on site and any discrepancy immediately reported to the architect.

EXISTING

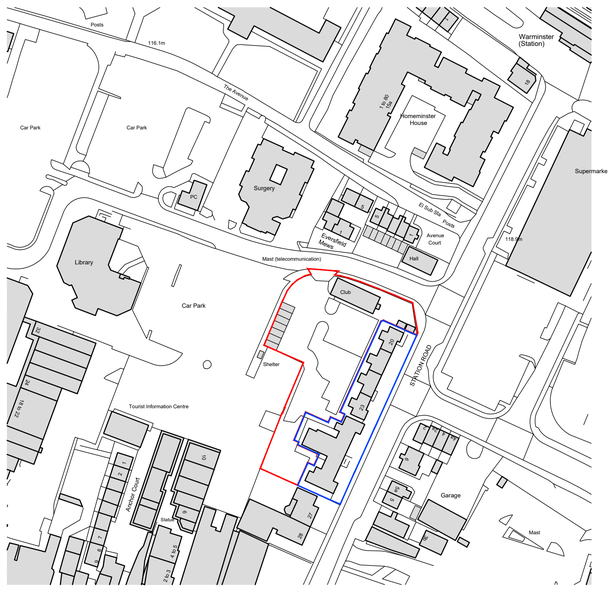

LOCATION PLAN [SCALE 1:1250]

1:1250

25m 0 25m 50m 75m 100m 125m



SITE PLAN [SCALE 1:500]

1:500

10m 0 10m 20m 30m 40m 50m

PROPOSED

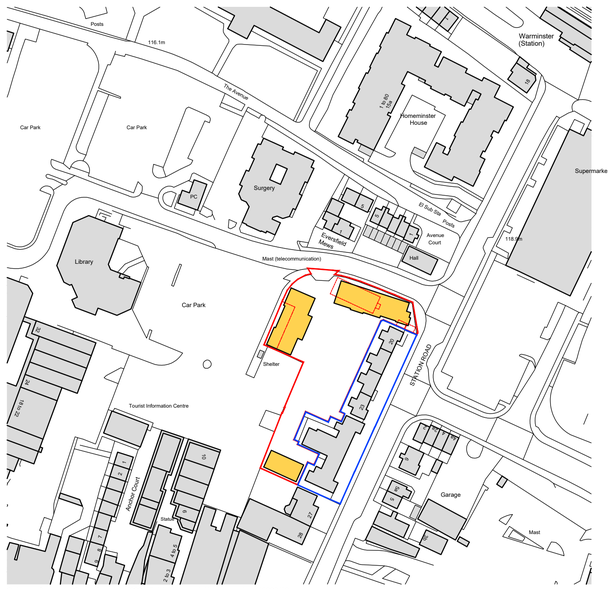

LOCATION PLAN [SCALE 1:1250]

1:1250

25m 0 25m 50m 75m 100m 125m

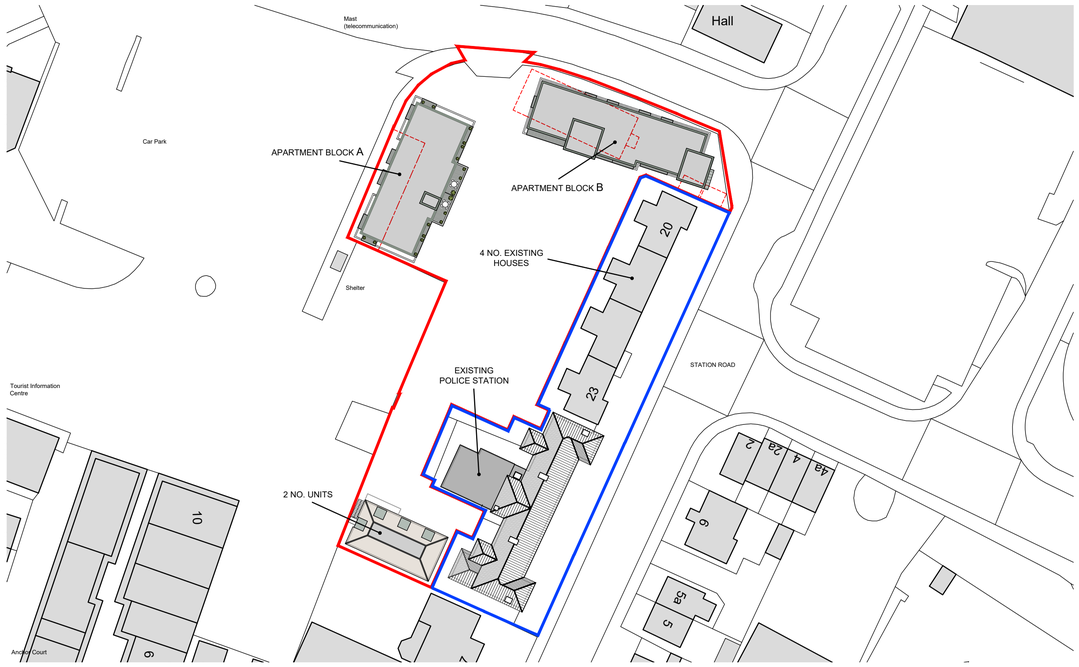

SITE PLAN [SCALE 1:500]

1:500

10m 0 10m 20m 30m 40m 50m

N

Hill.Reading Architects

Chartered Architects
Coach House Studio
34A Chamberlain Street
Wells, BA5 2PJ

01749 689060
mail@hillreading.co.uk

Client Mr D Reed

Job 22 Station Road,
Warminster,
BA12 9BR

Title Existing and Proposed:
Site Location & Block Plans.

Scale 1:500, 1:1250 @A1

Date March 2023

Drawn JO Checked OH

Drg No H6608 / 151