

SOUTH ELEVATION (BARN A) - scale 1:100

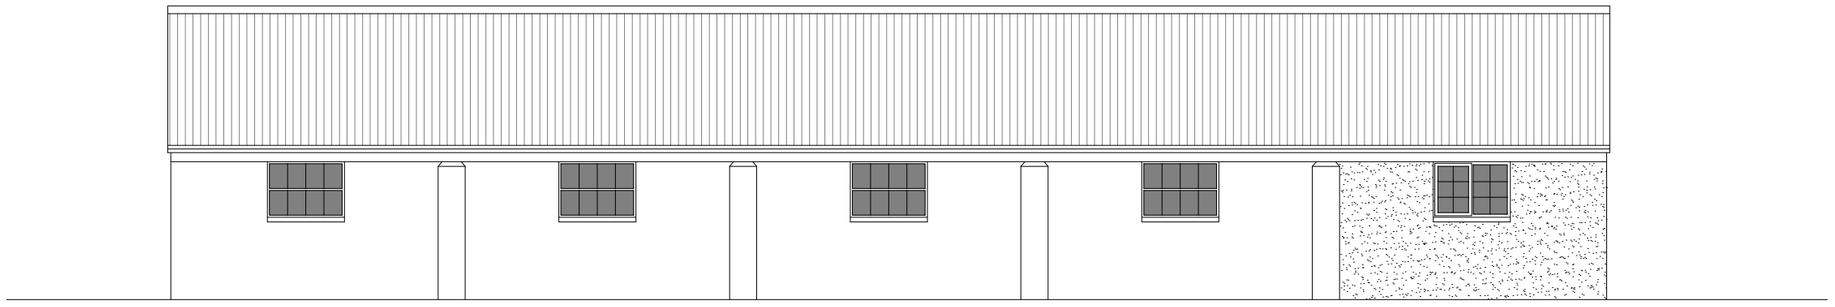

NORTH ELEVATION (BARN A) - scale 1:100

Existing Drawings - Biss Barns, Trowbridge

1:100 0 0.5 1.0 1.5 2.0 2.5

ISSUED FOR PLANNING

CLIENT	South Coast Holdings Ltd
PROJECT	Biss Barns, Trowbridge
DRWG TITLE	South and North Elevation (BARN A)
DRWG NO	A17 22 44 S05
DRAWN	NB
SCALE	1:100 @ A3
DATE	09.10.22
CHK'D	NB

atelier 17 ltd
Atelier 17 Ltd, 28 Southleigh, Bradford On Avon, BA15 2EQ
e.mail@atelier17.co.uk w.www.atelier17.co.uk t.(01225) 862900 f.(01225) 862900

This drawing is copyright. Only figured dimensions to be used.
Contractors to check all dimensions before proceeding DO NOT SCALE