DO NOT SCALE FROM THIS DRAWING ALL DIMENSIONS TO BE CHECKED ON SITE PRIOR TO COMMENCEMENT. ANY DISCREPANCIES TO BE REPORTED IMMEDIATELY TO THE ARCHITECT.

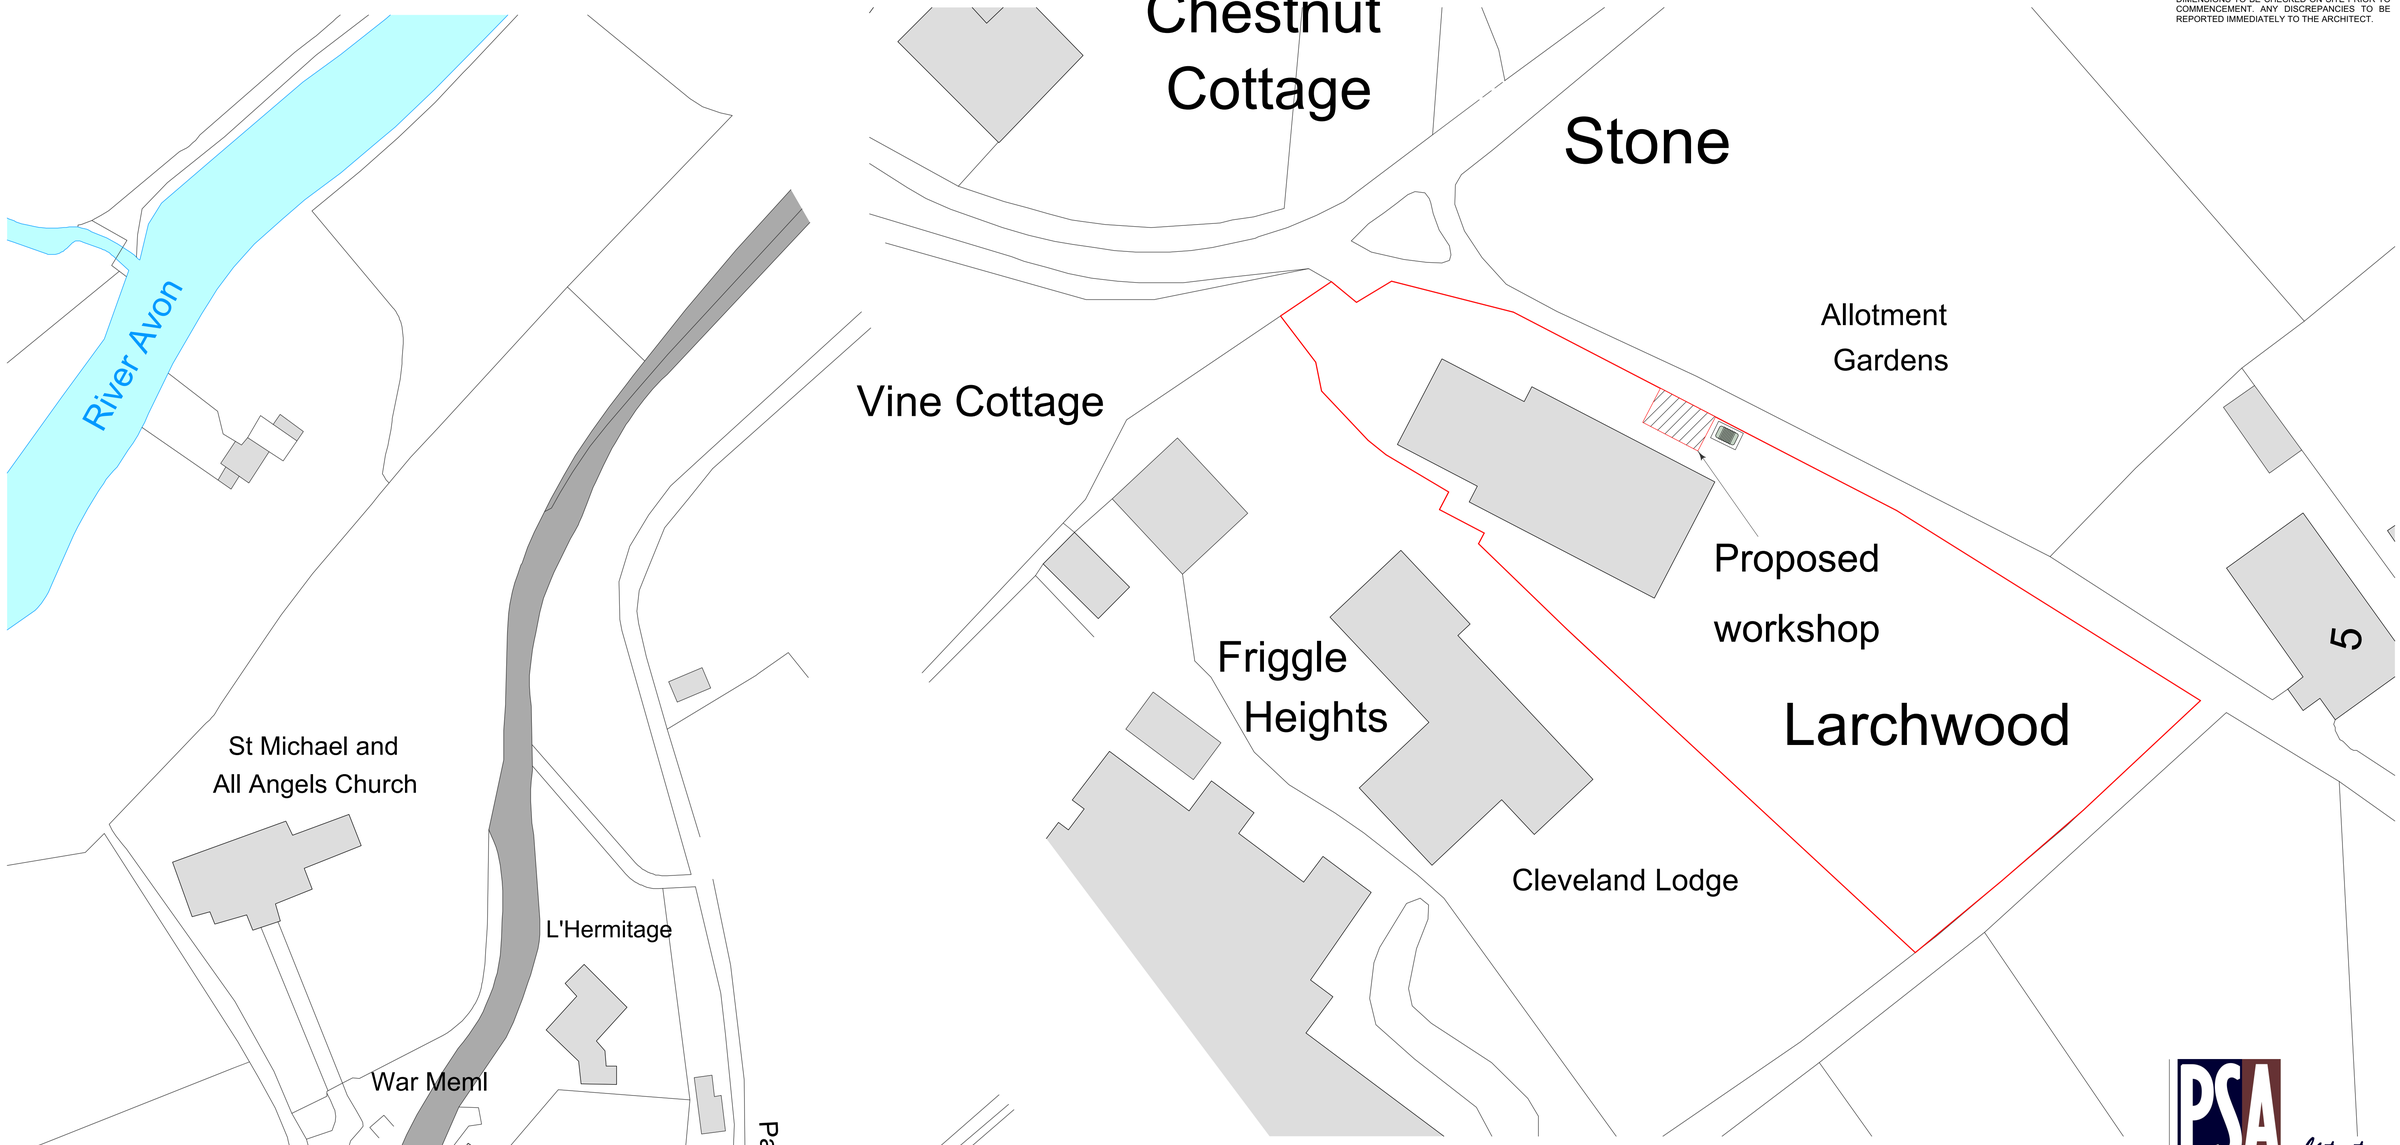

PLN 01 Site Plan 1:200

PLN 02 Existing Location Plan 1:500

0 10 20 30 40 50
Metres 1:500

0 5 10 15 20 25
Metres 1:200

N

PSA architecture

PAUL STEVENS ARCHITECTURE LTD
Unit 3 Boathouse Meadow Business Park
Cherry Orchard Lane
Salisbury
Wiltshire
SP2 7LD

Tel No: 01722 349384

THIS DRAWING IS COPYRIGHT. IT MUST NOT BE COPIED, USED OR DISCLOSED TO THIRD PARTIES WITHOUT PRIOR PERMISSION.

PROJECT:

Larchwood
Church Lane
Figheldean
SP4 8JL

DRAWING:

Proposed Site Plan

SCALE: 1:500, 1:200 @ A1

DATE: Dec 2021

DESIGN: ☐ PLANNING: ☒ BLDG REGS: ☐

TENDER: ☐ CONSTRUCTION: ☐

DRAWN: CJM DATE: 09/2021

CHECKED: DATE:

JOB No: 948

DWG No: 02 REV: -

CURRENT: ☐

SUPERSEDED: ☐