MILL HOUSE
MILL LANE
SHALBOURNE

PROPOSED FIRST FLOOR
AND MEZZANINE LAYOUT
SCALE 1:50 @ A0
DRAWING No : MD.05

0 1 2 3 4 5 M

FIRST FLOOR

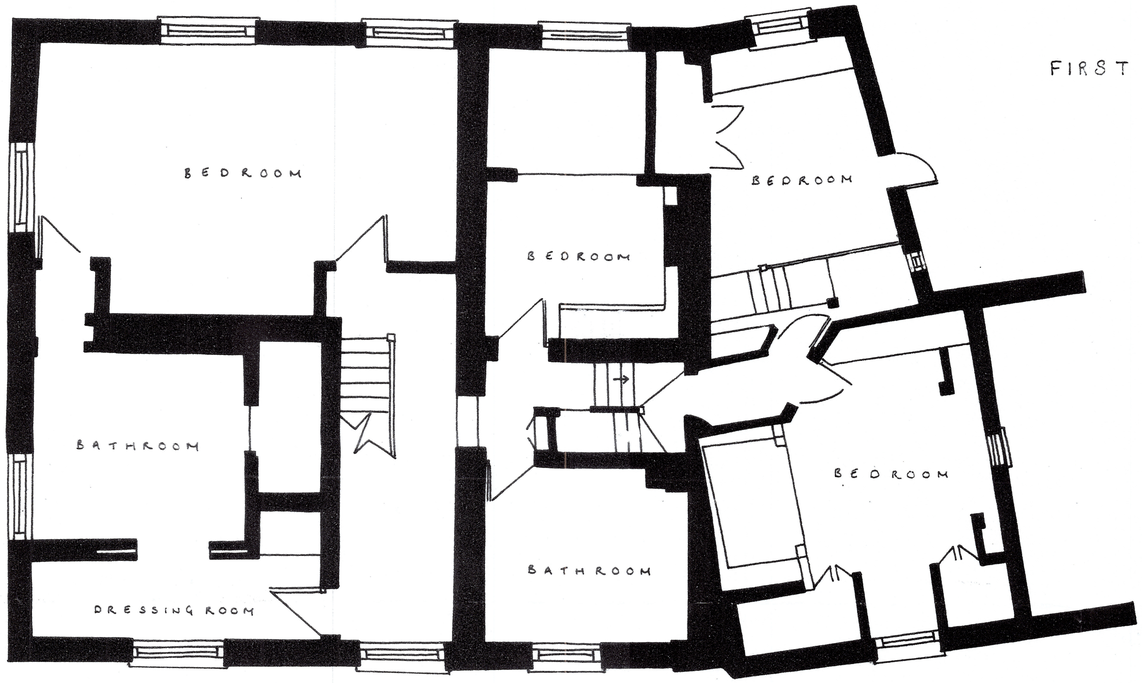

ATTIC

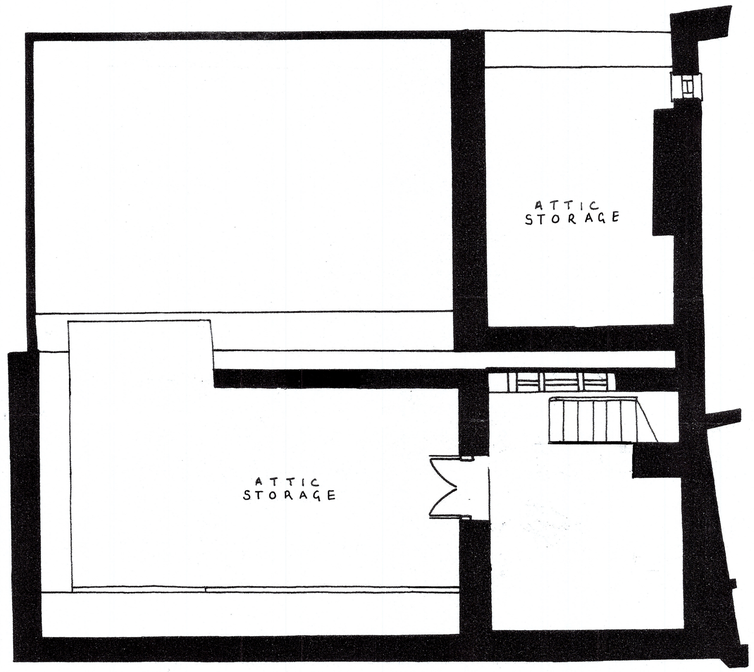

MEZZANINE

