

10/02022

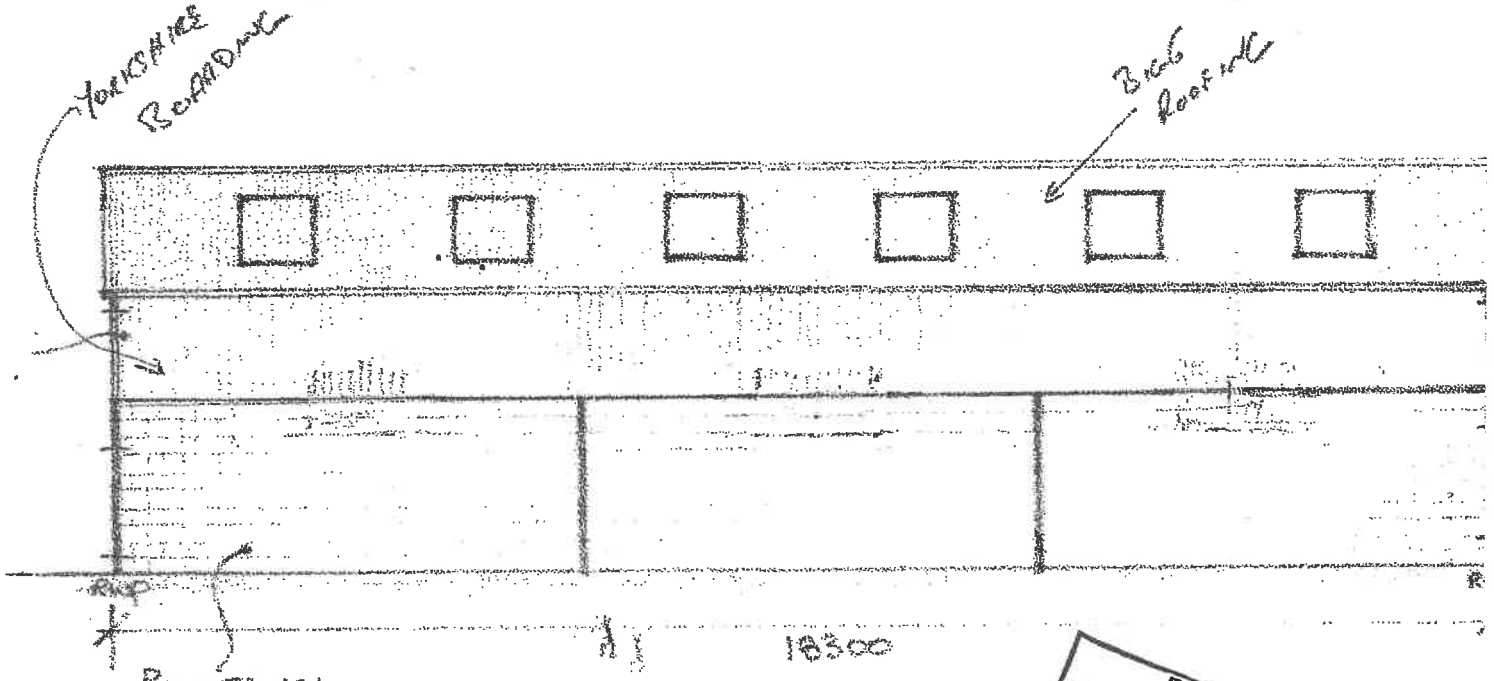

SOUTH FACING

PLANNING SERVICES
15 JUN 2010
PASSED TO
DATE REC.

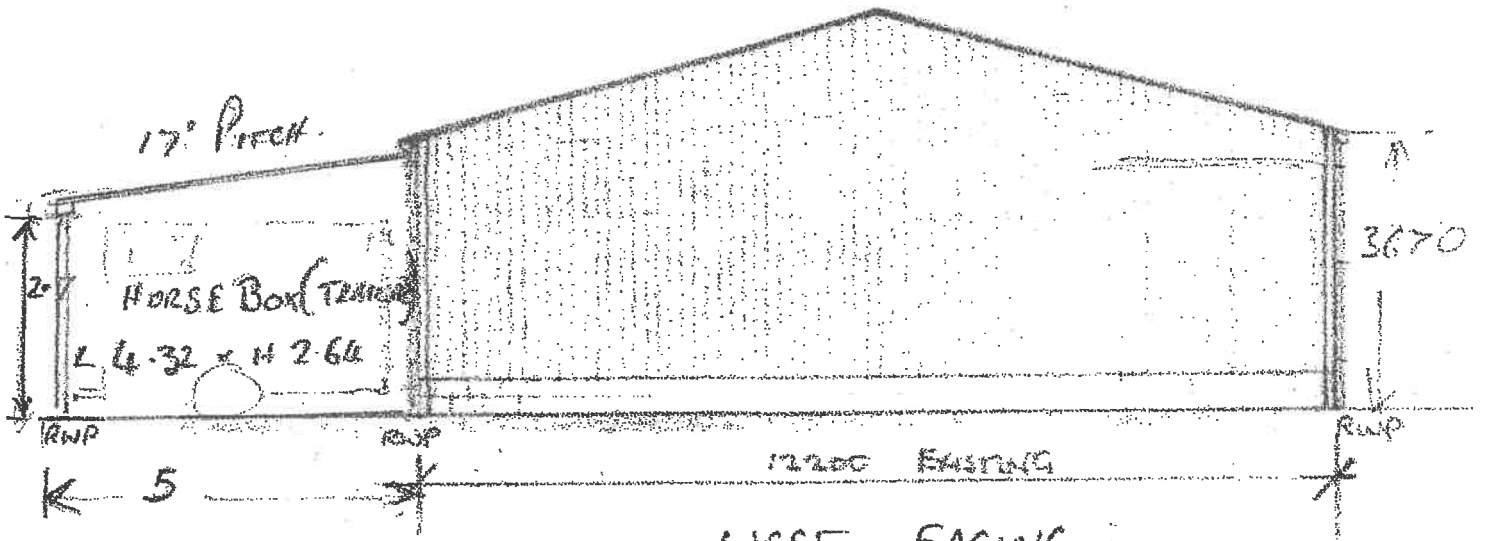

WEST FACING.

SERVICES
09 JUN 2010
PASSED TO
DATE REC.

SCALE 1:100
@ A4

0 1 2 3 4 5m