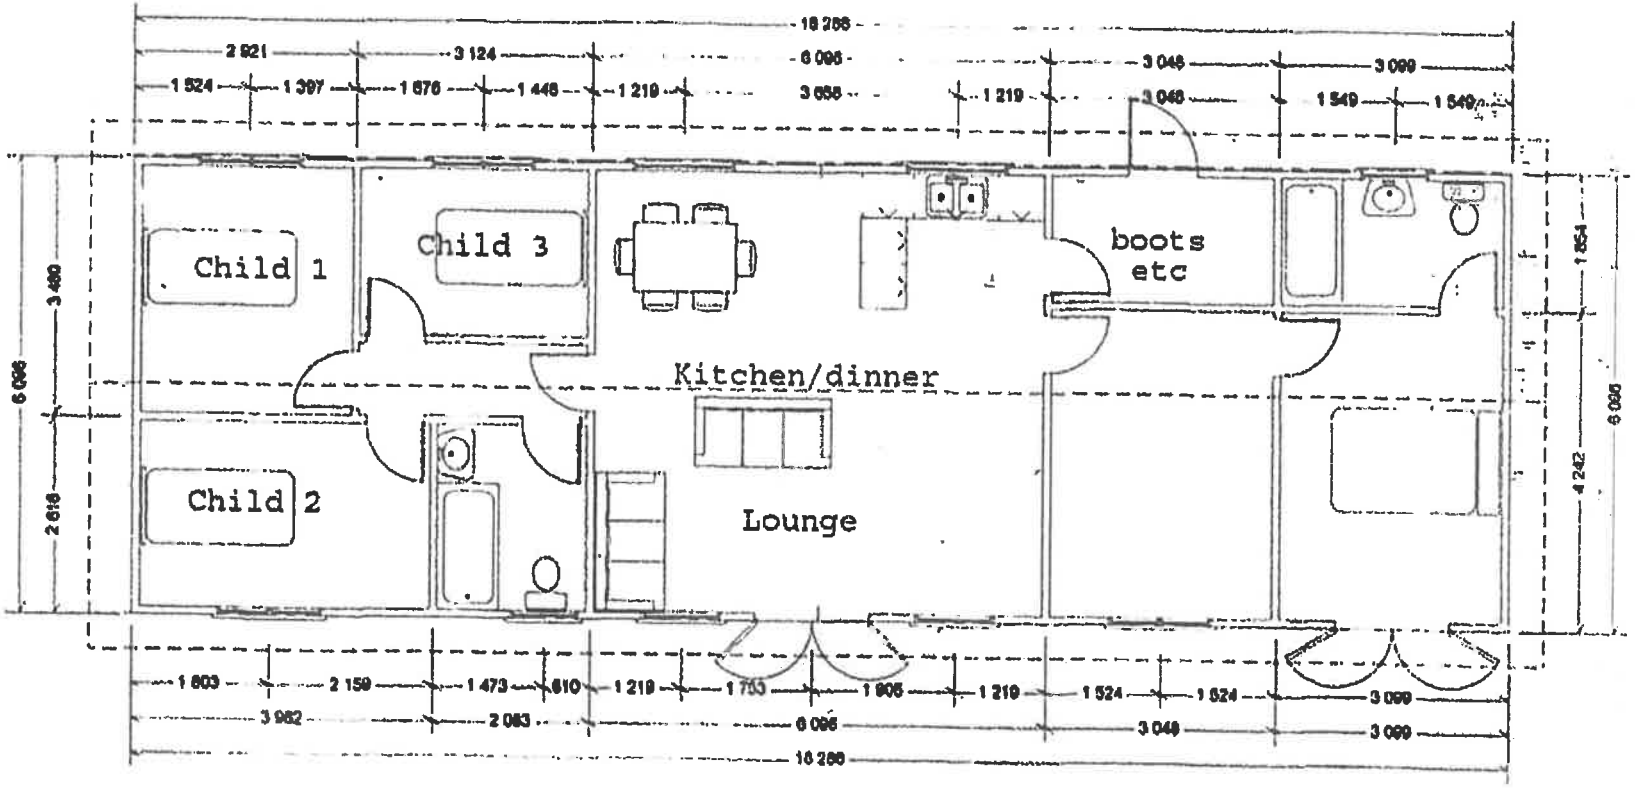


13/02380

PLANNING SERVICES
25 JUL 2013

Willis & Co.
Chartered Town Planners
30 The Causeway, Chippenham, Wiltshire, SN15 3DB.
Telephone; 01249 444975 Email; Willisplan@aol.com

Client; Mr & Mrs S. Hazell
Title; Bray Farm, Stoke Common Lane, Purton Stoke, Wiltshire
Floor Plan of existing Timber Cabin
Scale; 1/100 (@A4) **Date;** May 2013 **Drawing No;** 2407/03

This drawing is copyright and may not be reproduced, in whole or part, without the express consent of Willis & Co.

0 1 2 3 4 5m