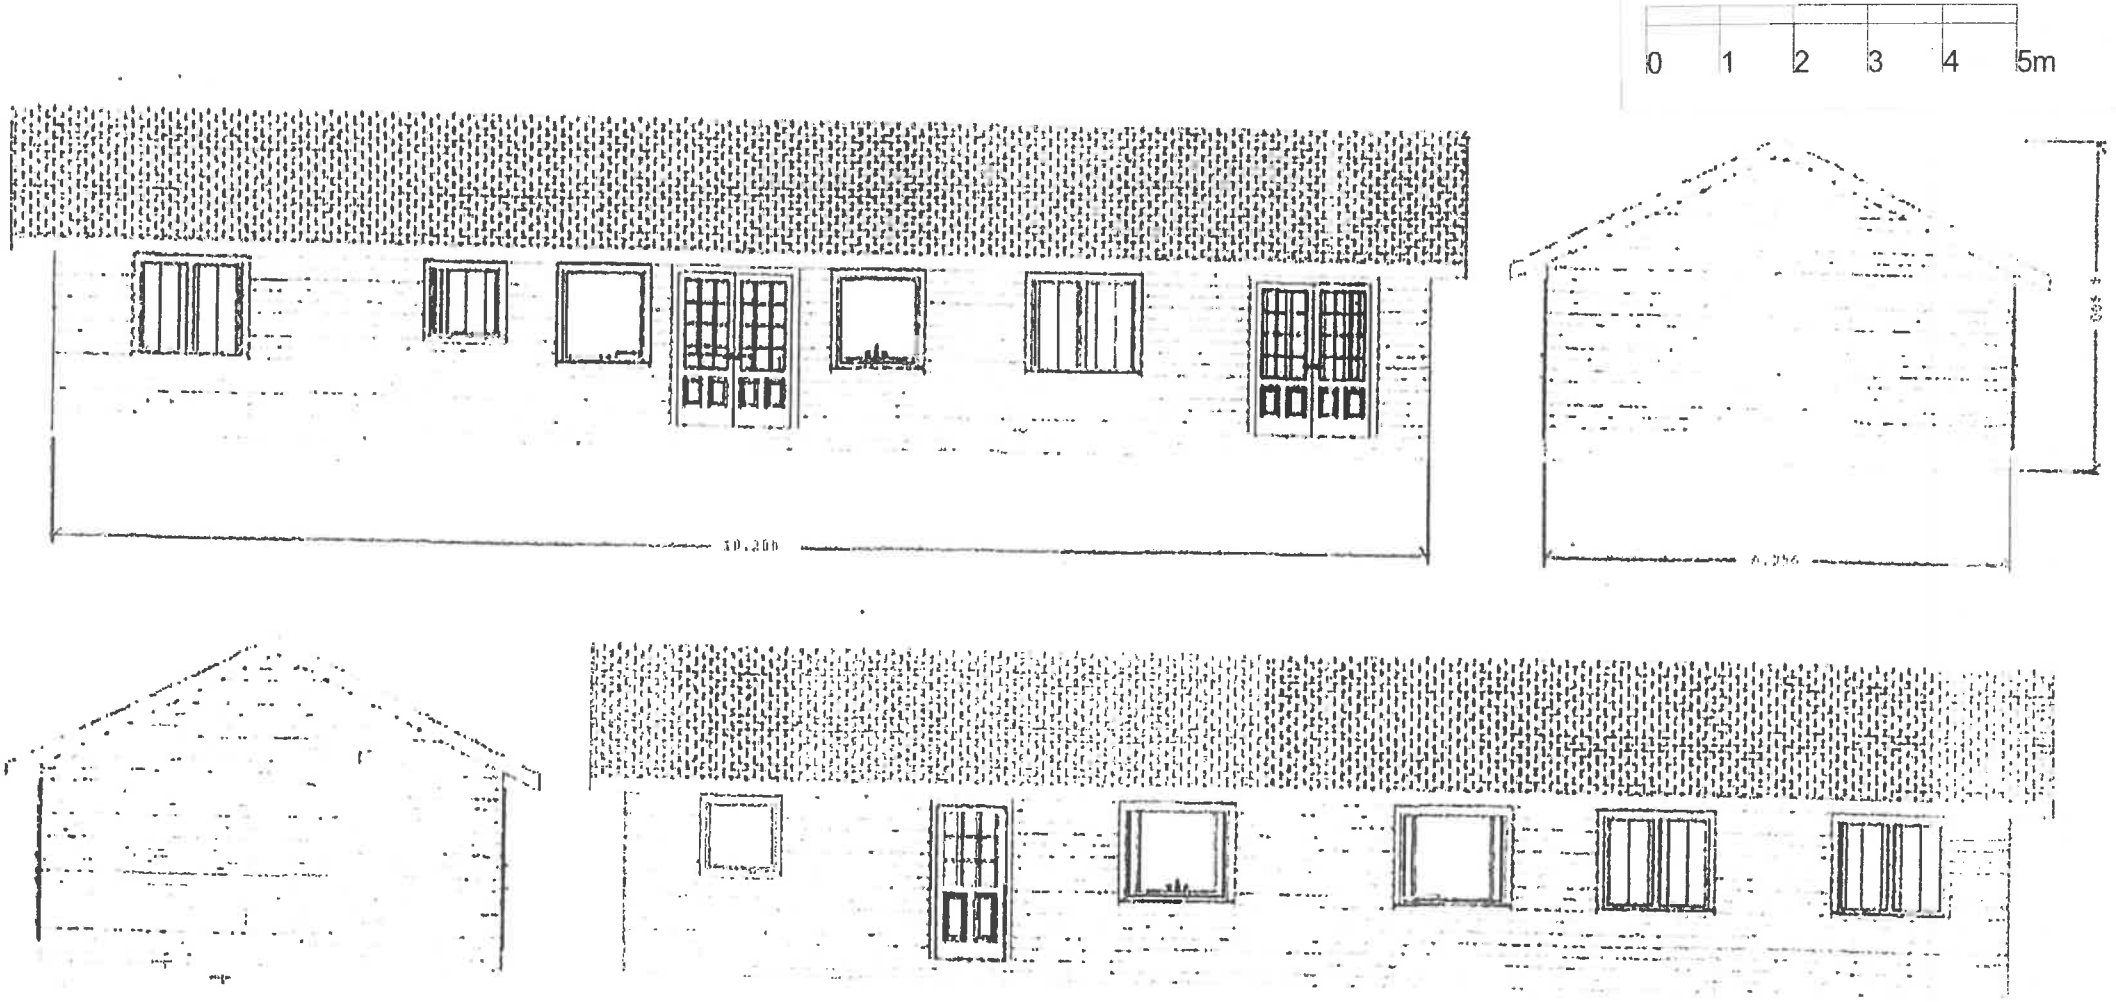



13/02380

PLANNING SERVICES
25 JUL 2013

*Willis & Co.*
**Chartered Town Planners**
**30 The Causeway, Chippenham, Wiltshire, SN15 3DB.**
**Telephone; 01249 444975 Email; Willisplan@aol.com**

**Client;** Mr & Mrs S. Hazell
**Title;** Bray Farm, Stoke Common Lane, Purton Stoke, Wiltshire
Elevations of existing Timber Cabin
**Scale;** 1/100 (@A4) **Date;** May 2013 **Drawing No;** 2407/04

This drawing is copyright and may not be reproduced, in whole or part, without the express consent of Willis & Co