

METRIC DIMENSIONS

FRONT

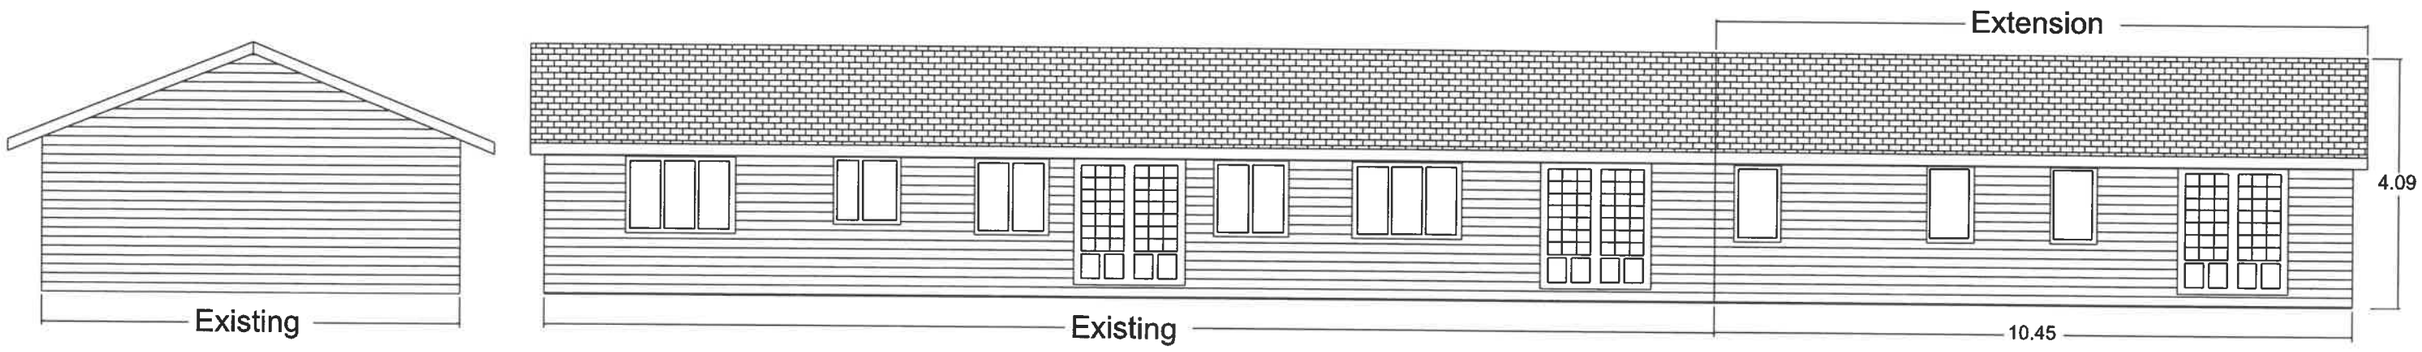

REAR

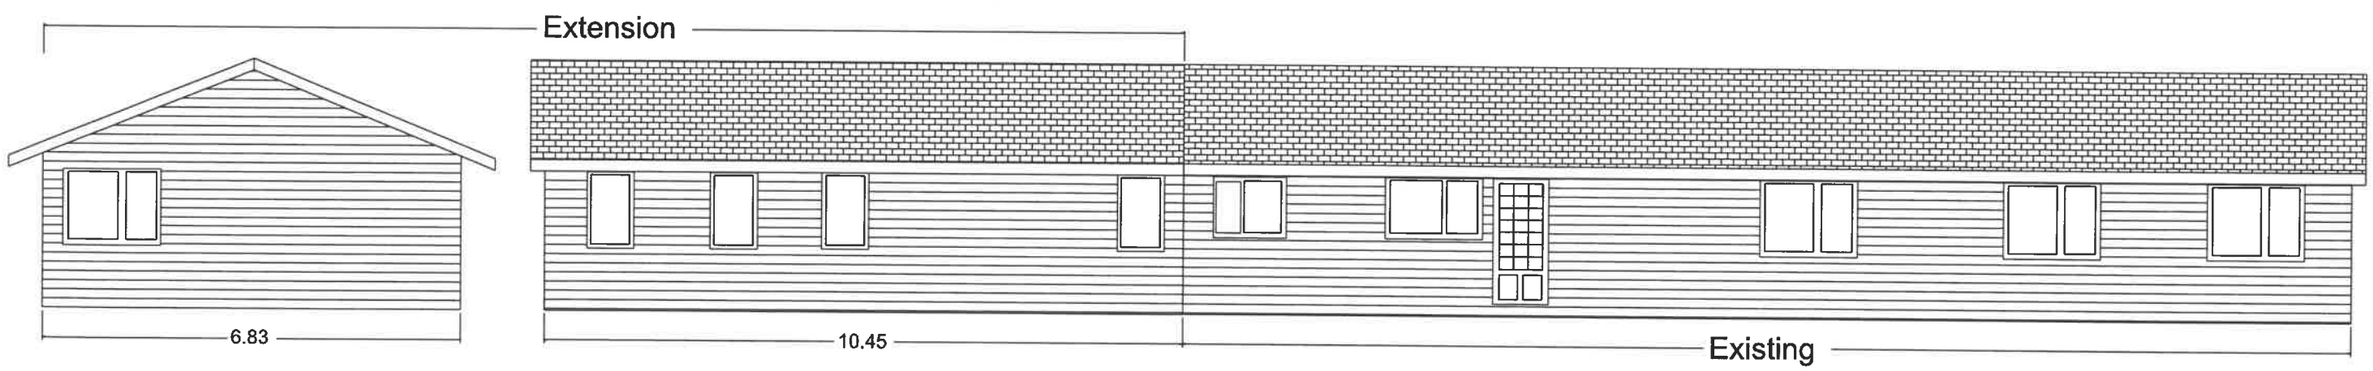

BRAY FARM EXTENSION

Extension exterior plan

Scale 1:100- Do not scale from Drawing

@ A3

