



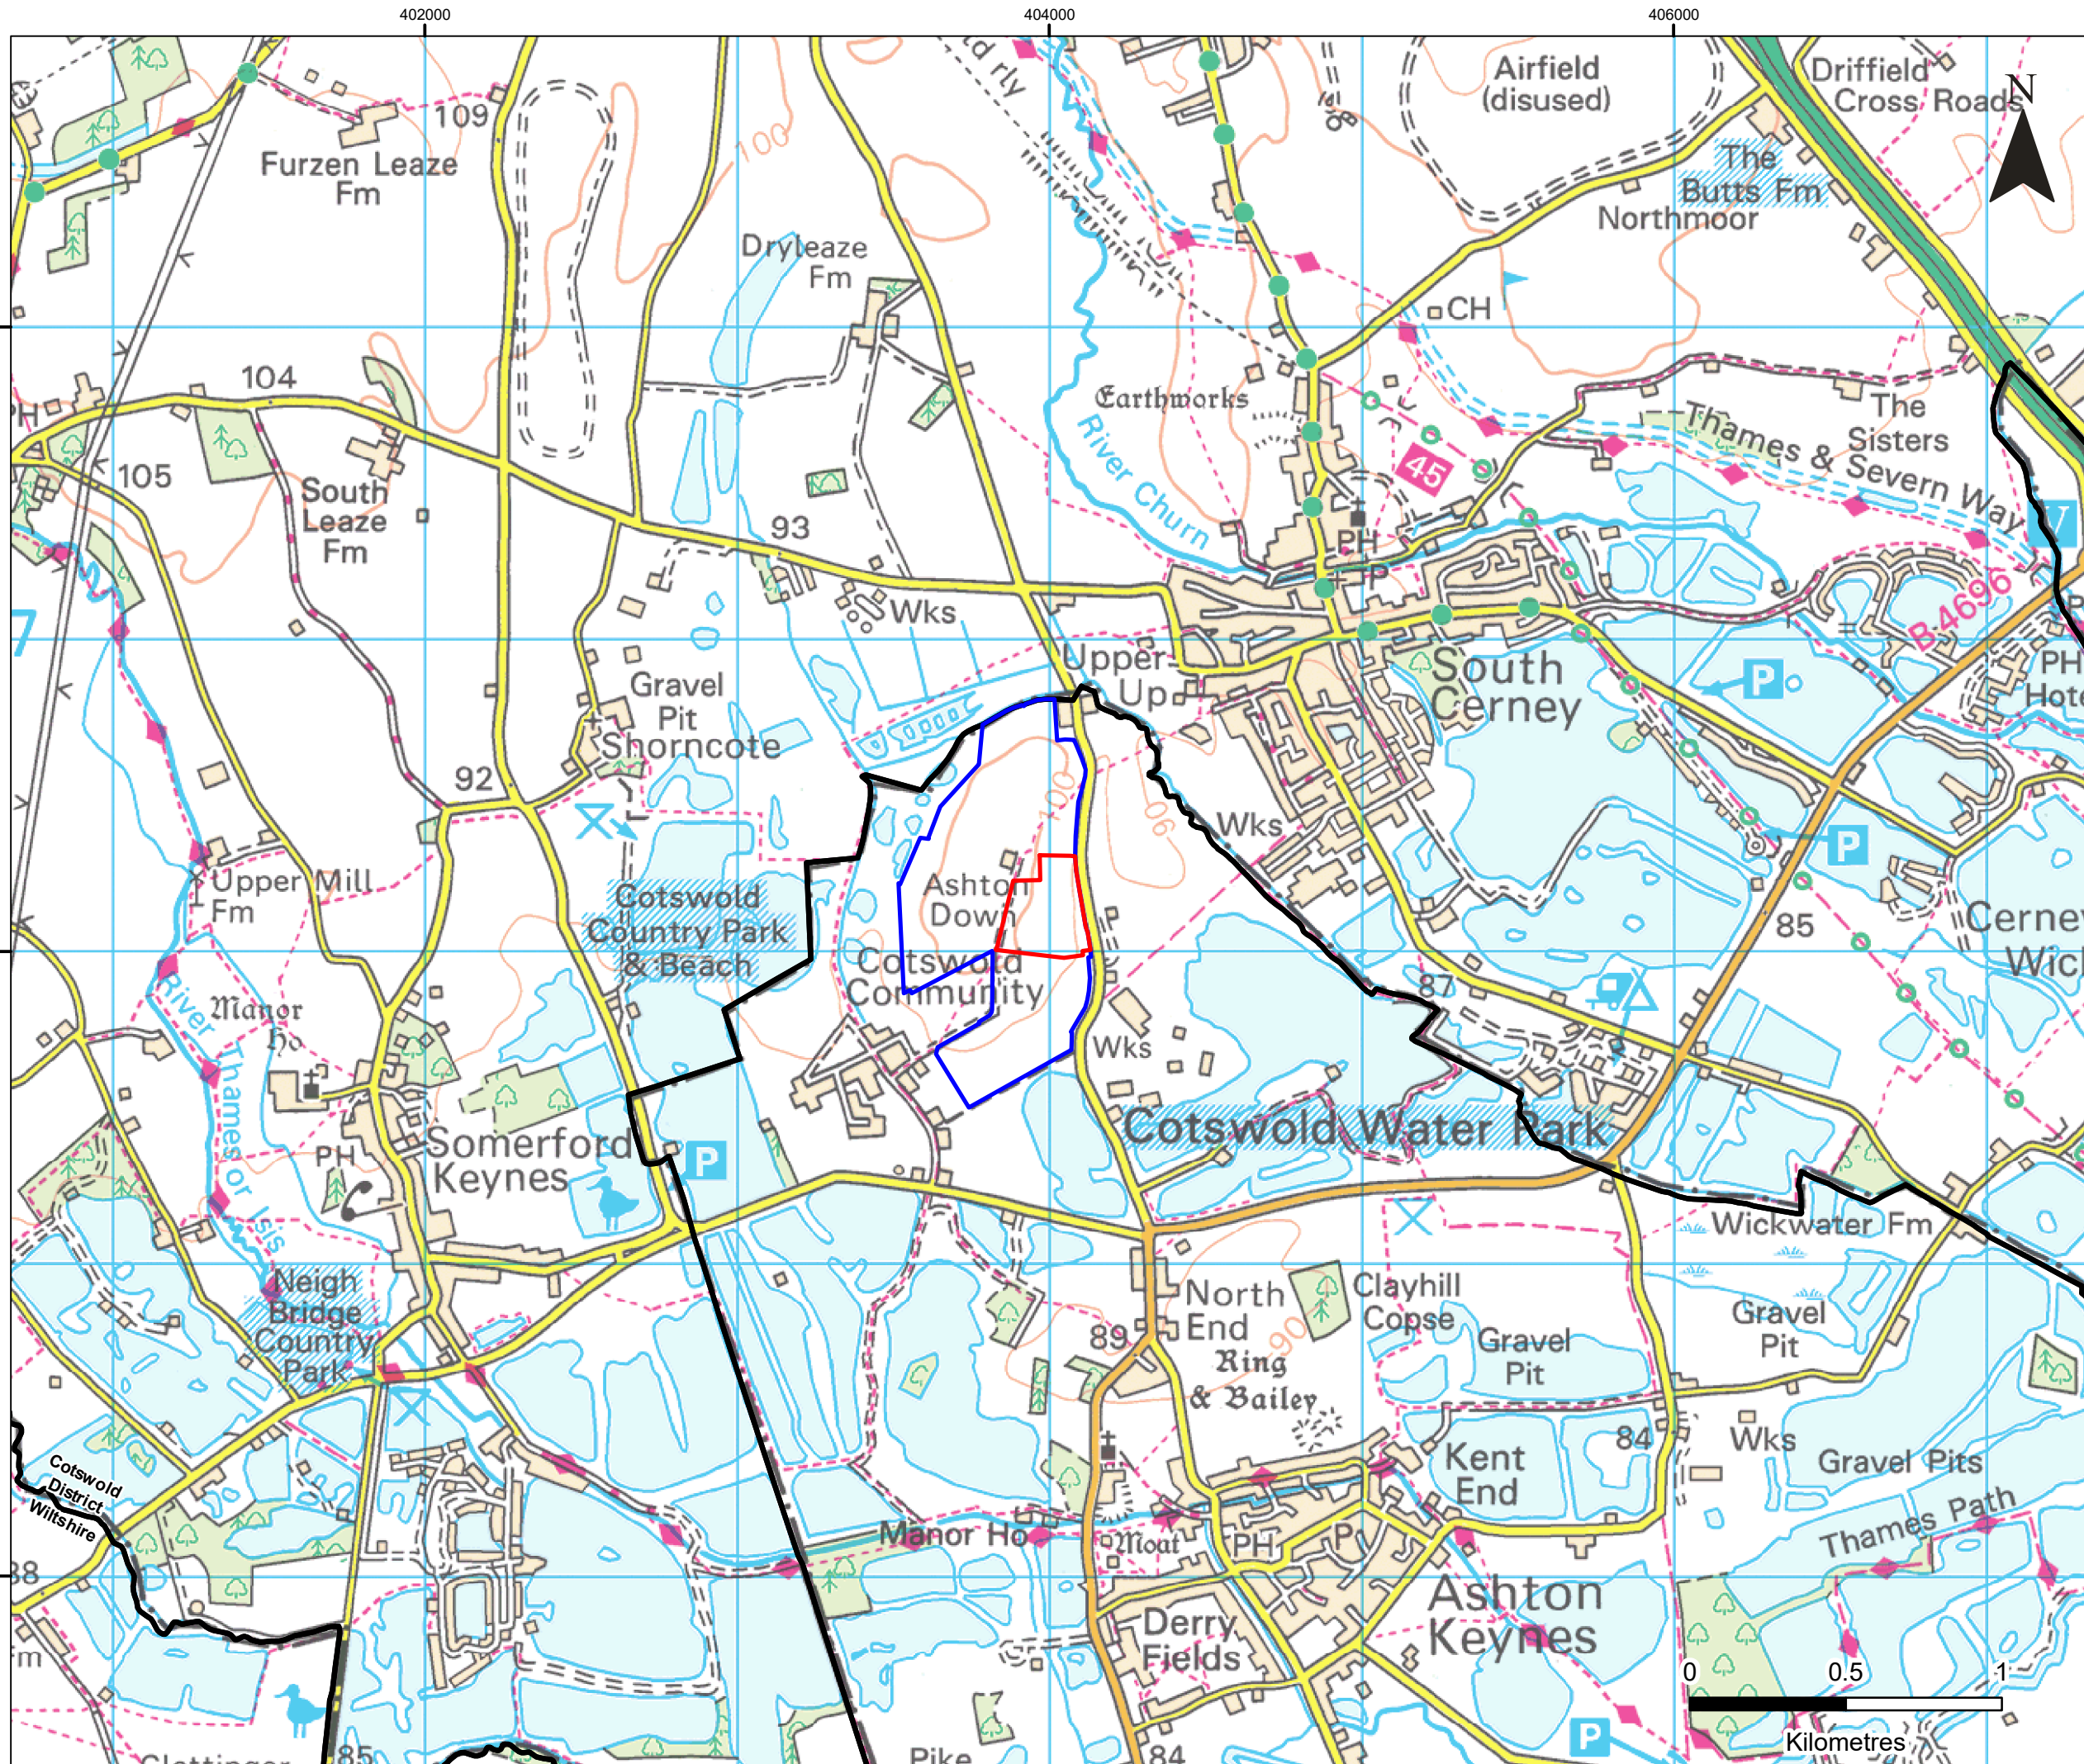

LEGEND

- Site Boundary
- Land Within the Applicant's Control
- Local Authority Boundary

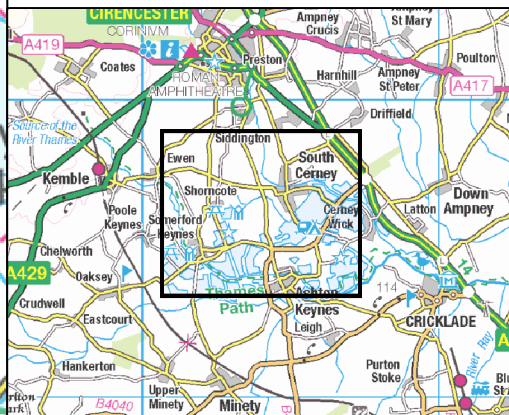

4/5 LOCHSIDE VIEW
EDINBURGH PARK
EDINBURGH
EH12 9DH
T: +44 (0)131 335 6830
www.slrconsulting.com

ASHTON KEYNES, WILTSHIRE

PLANNING APPLICATION

SITE LOCATION

AKE - 0002

Scale 1:20,000 @ A3 Date MARCH 2023