
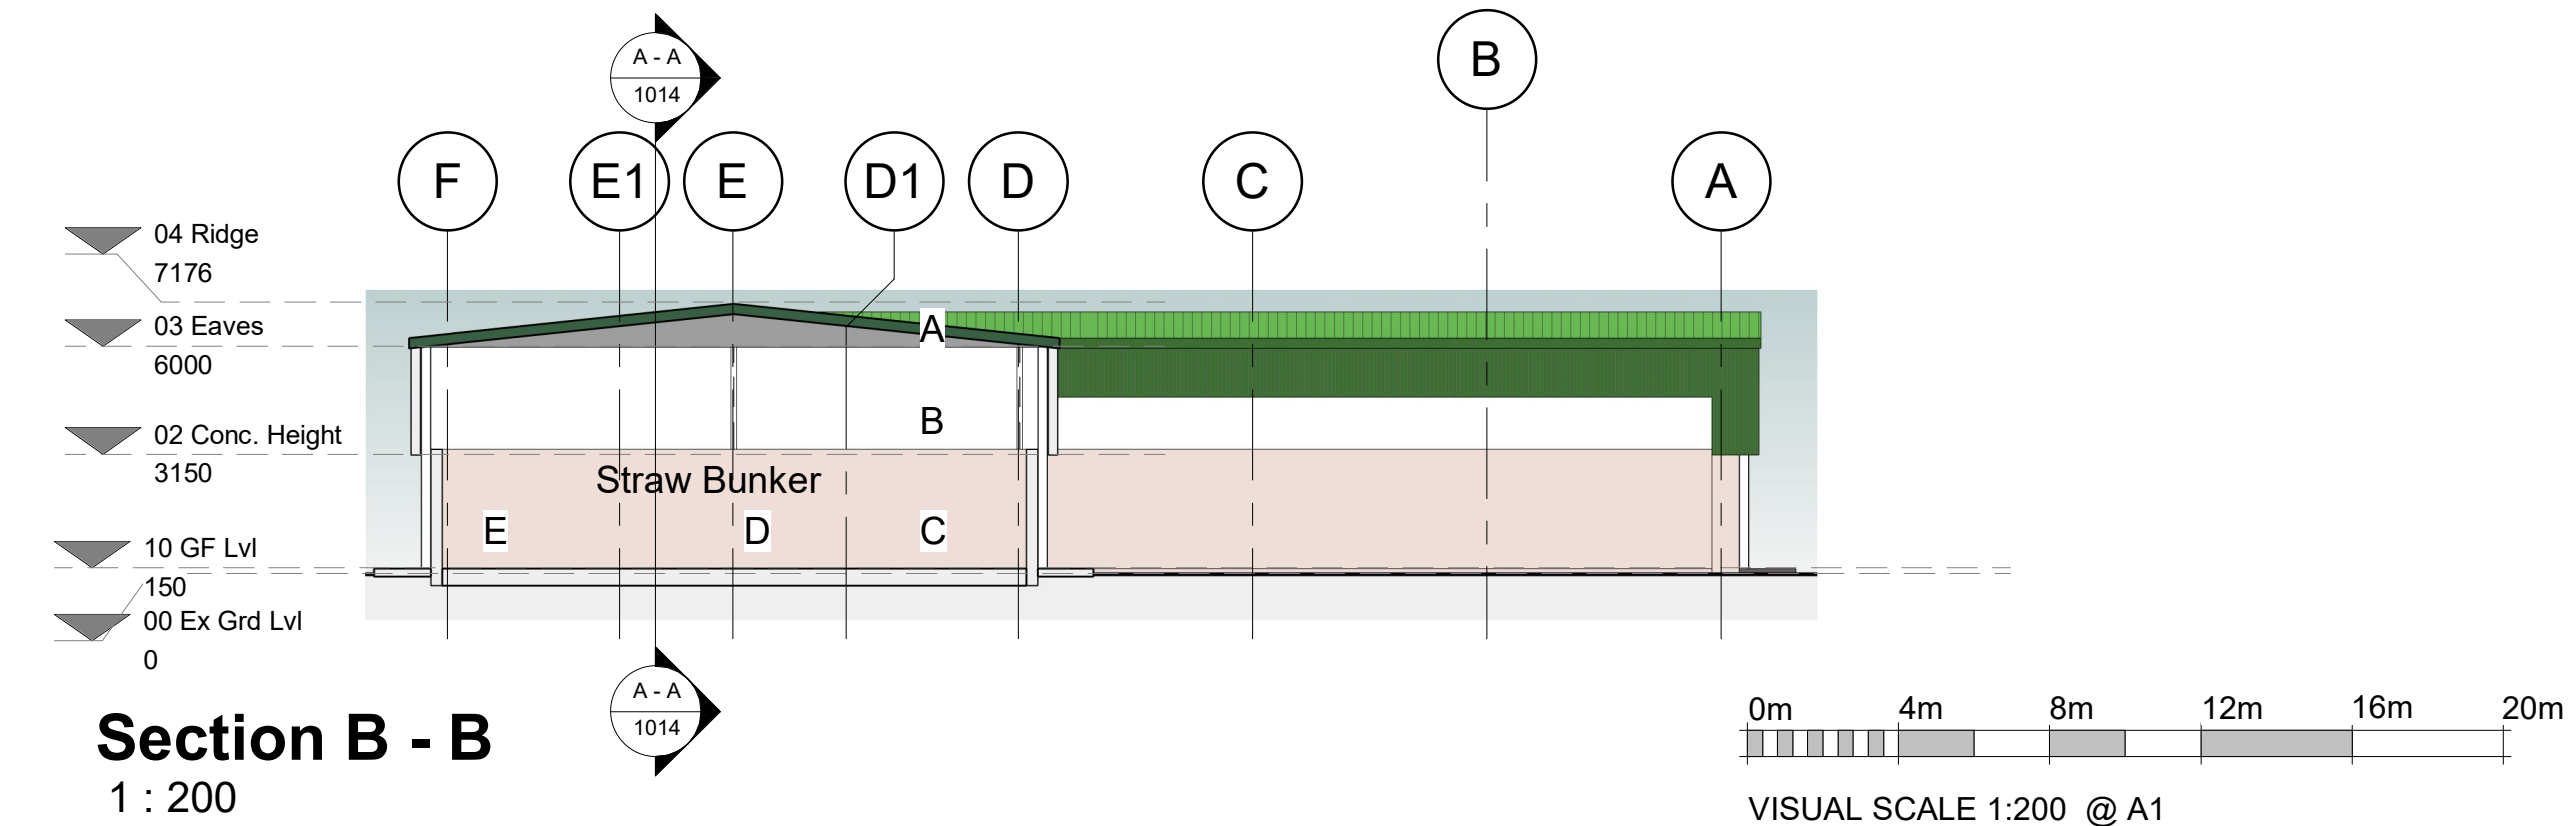
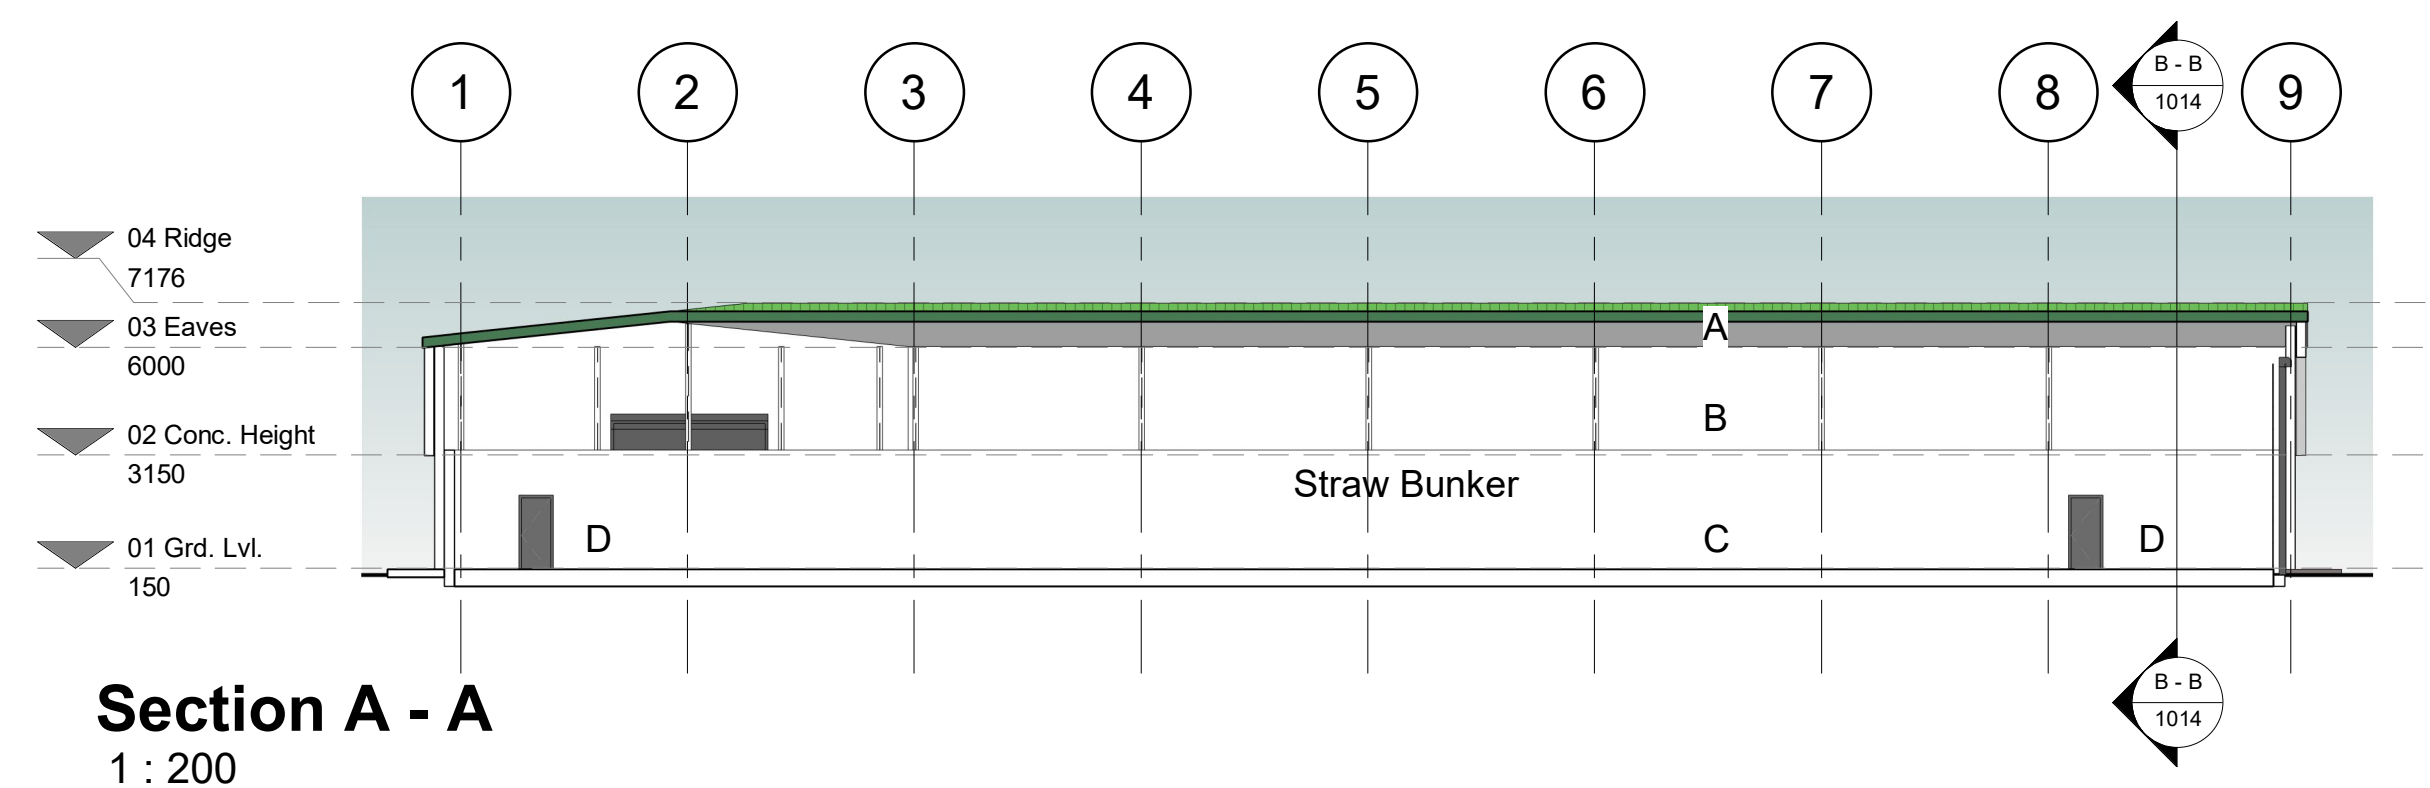
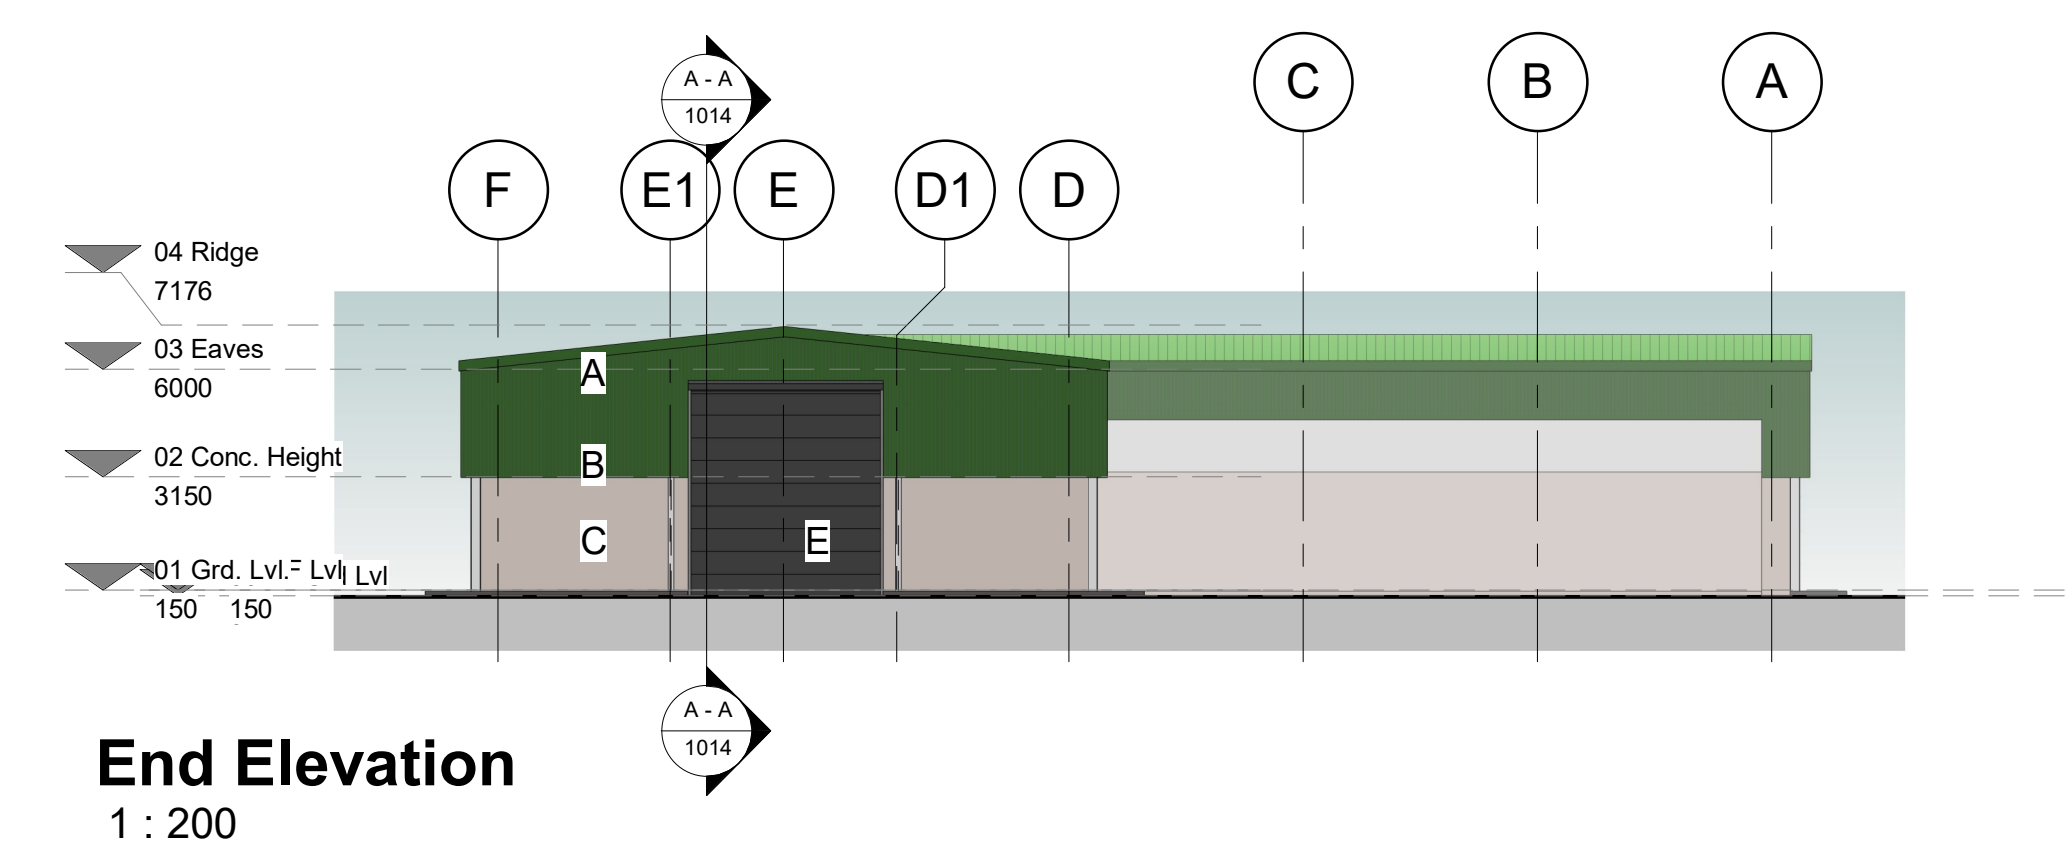
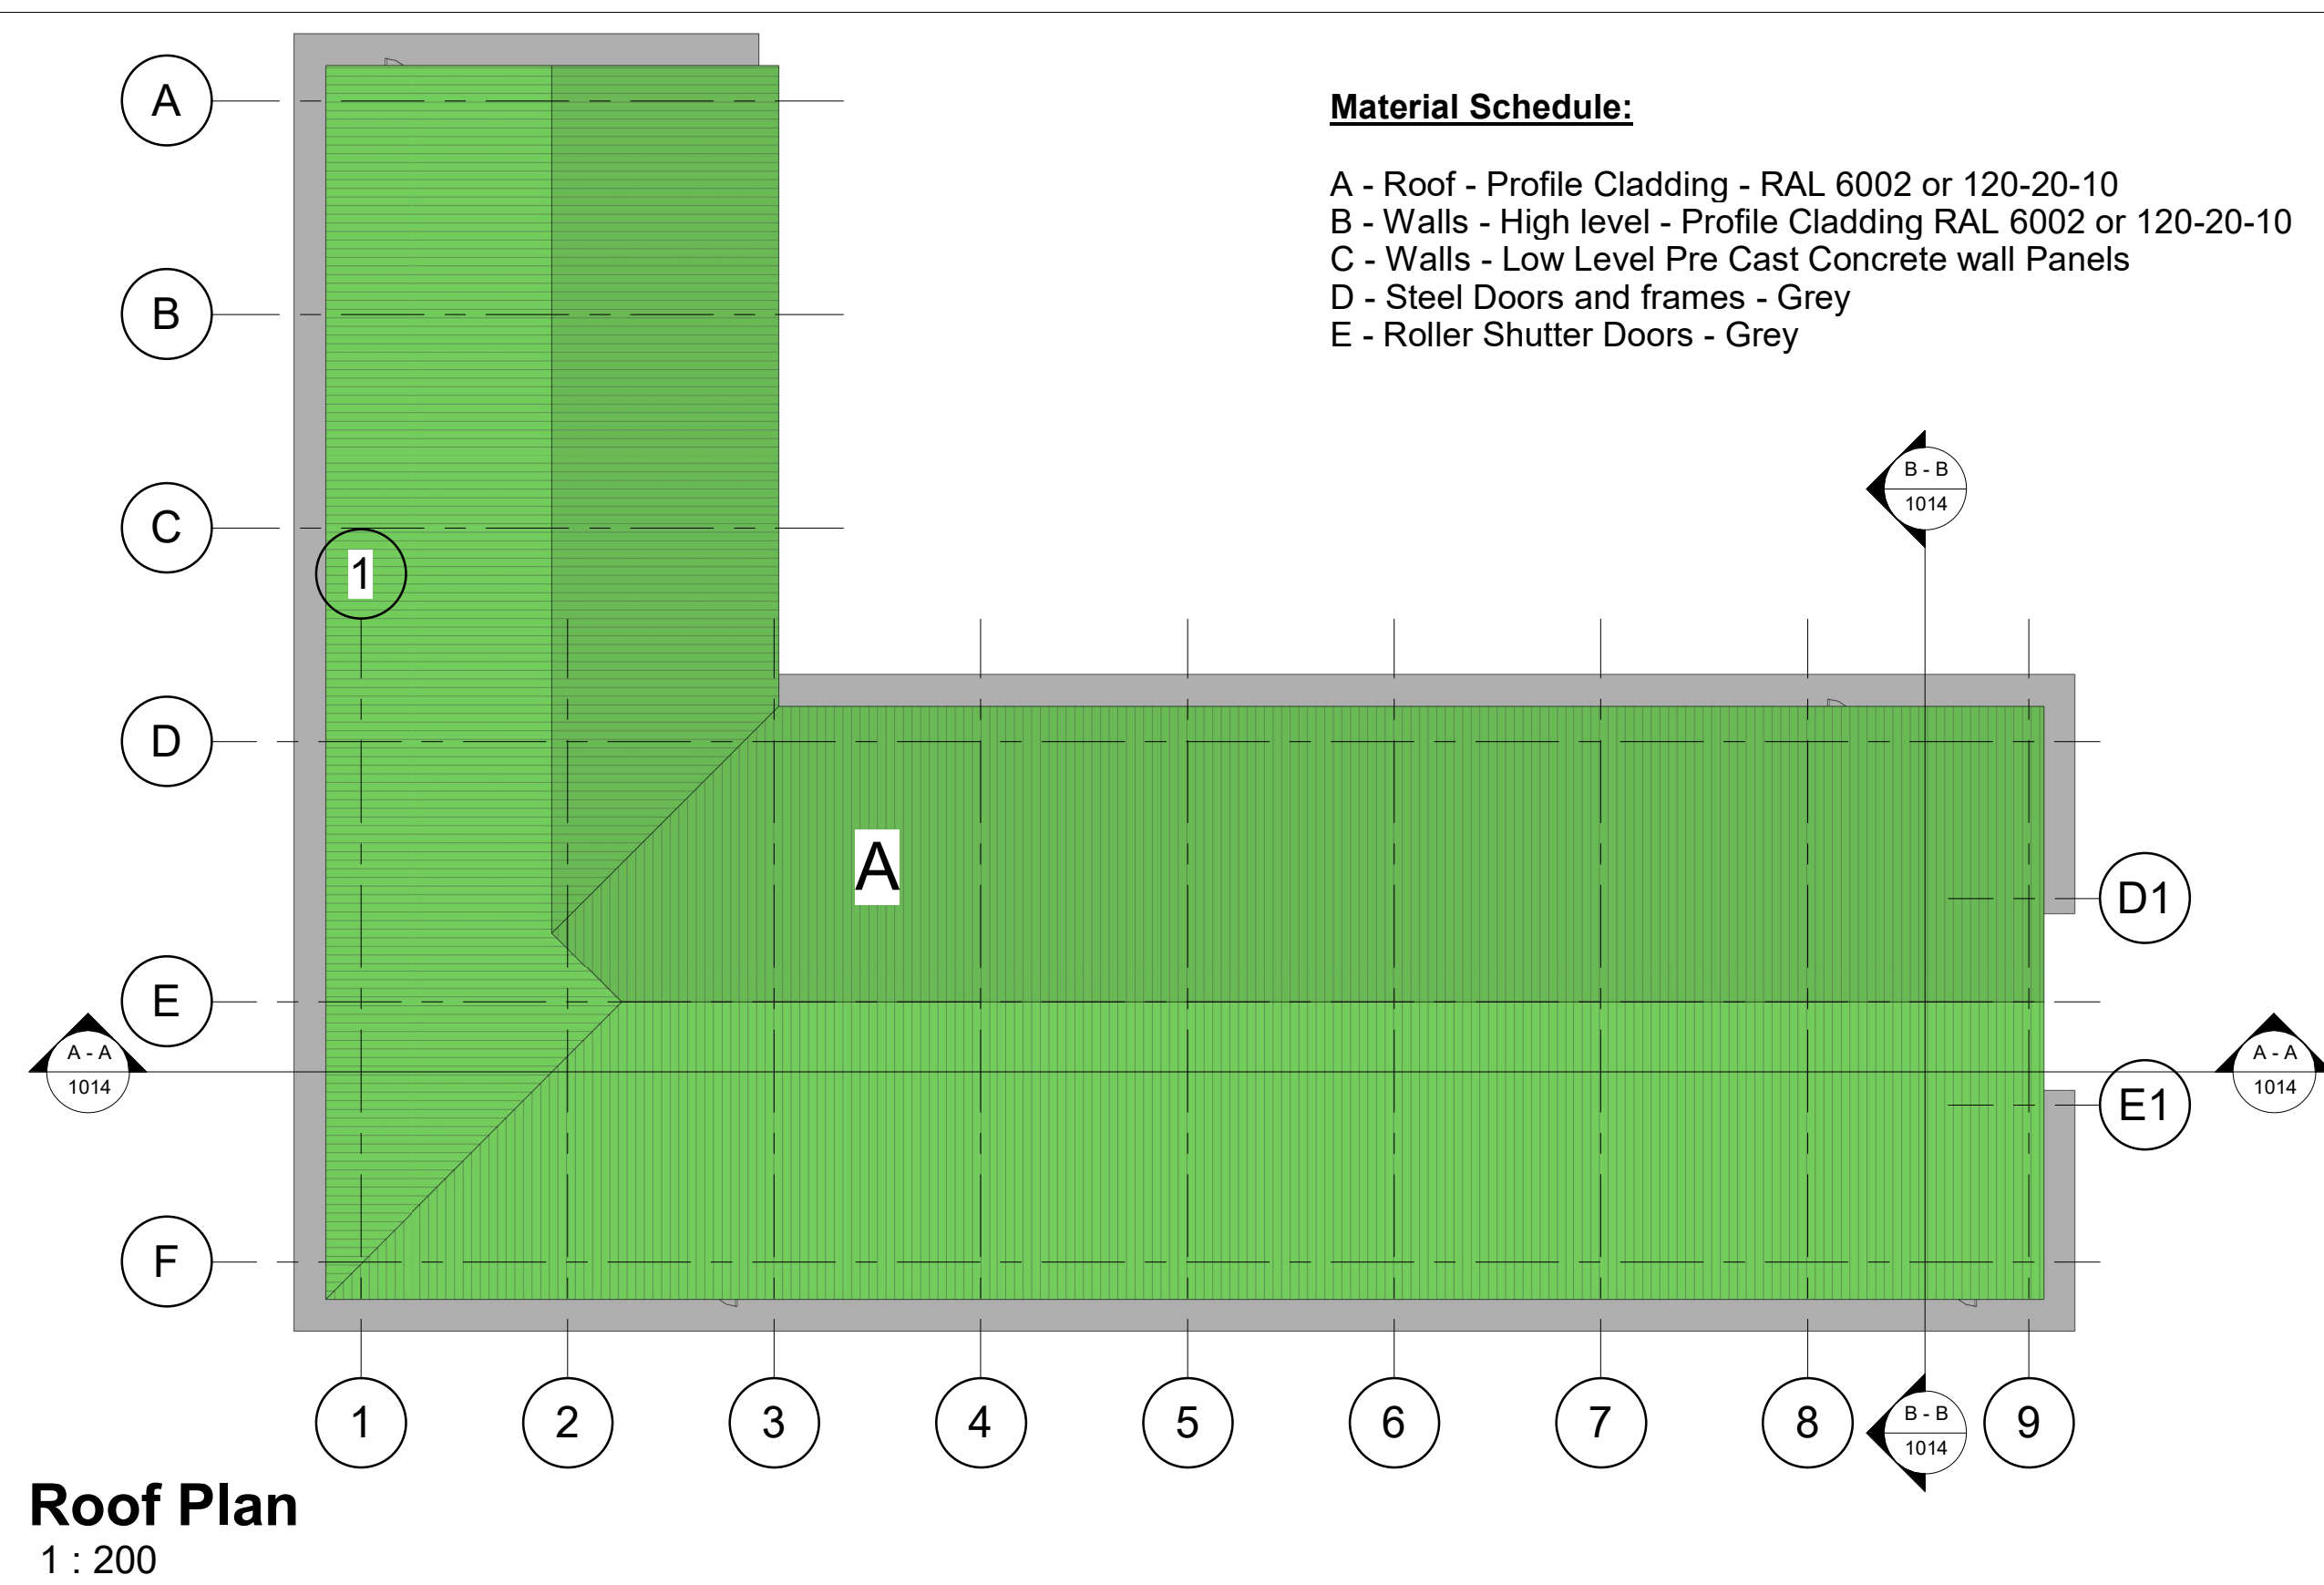
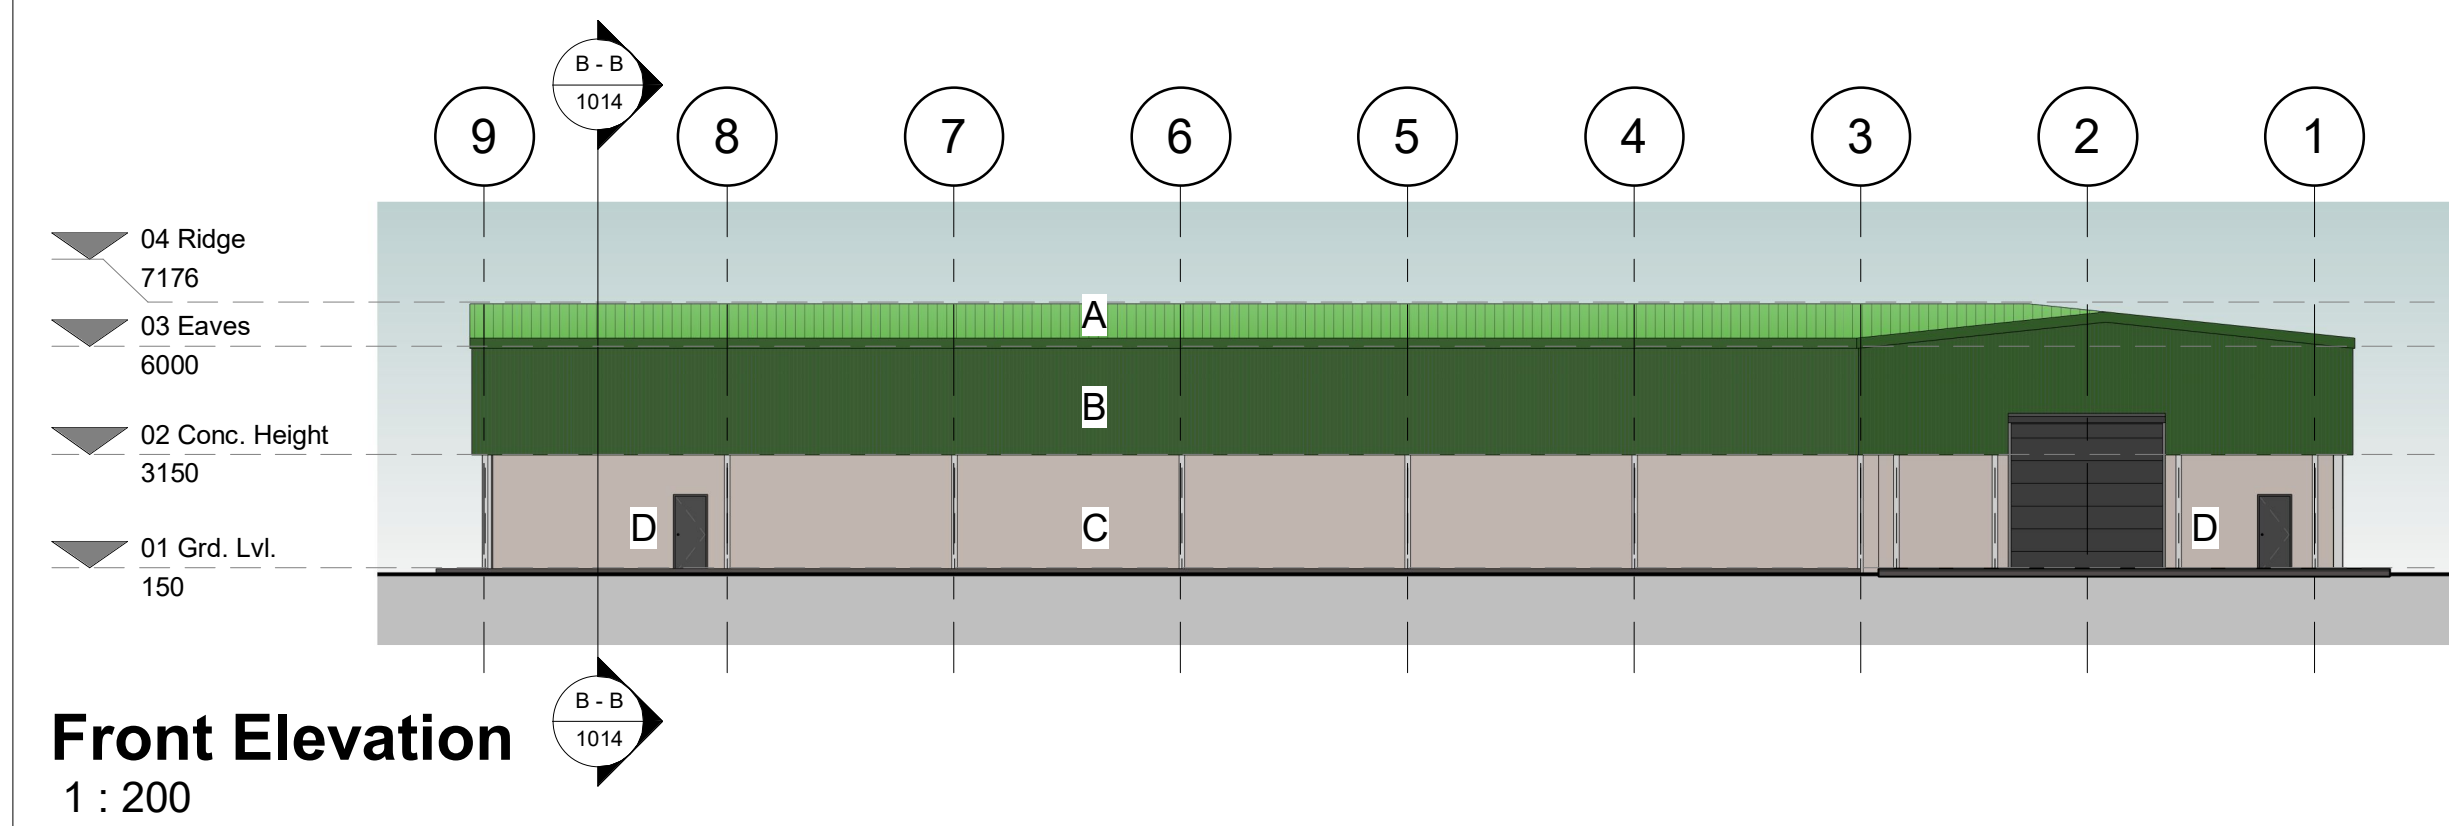
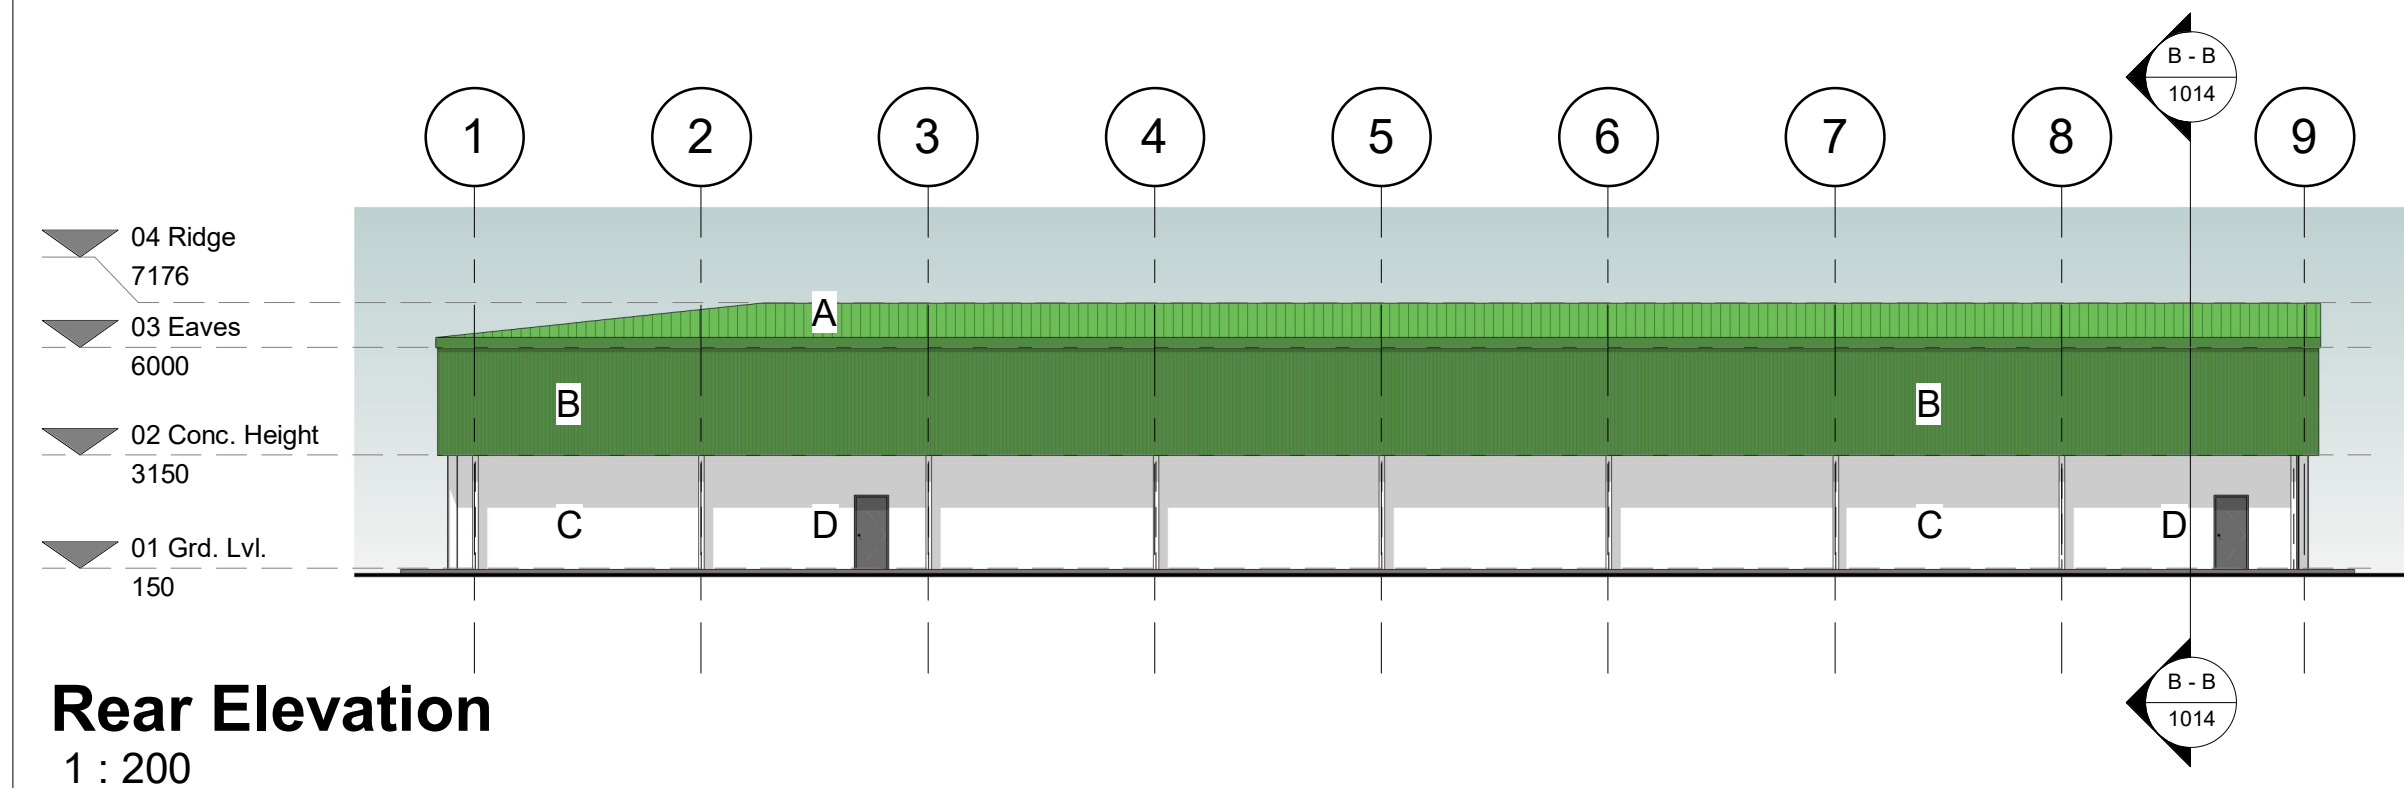
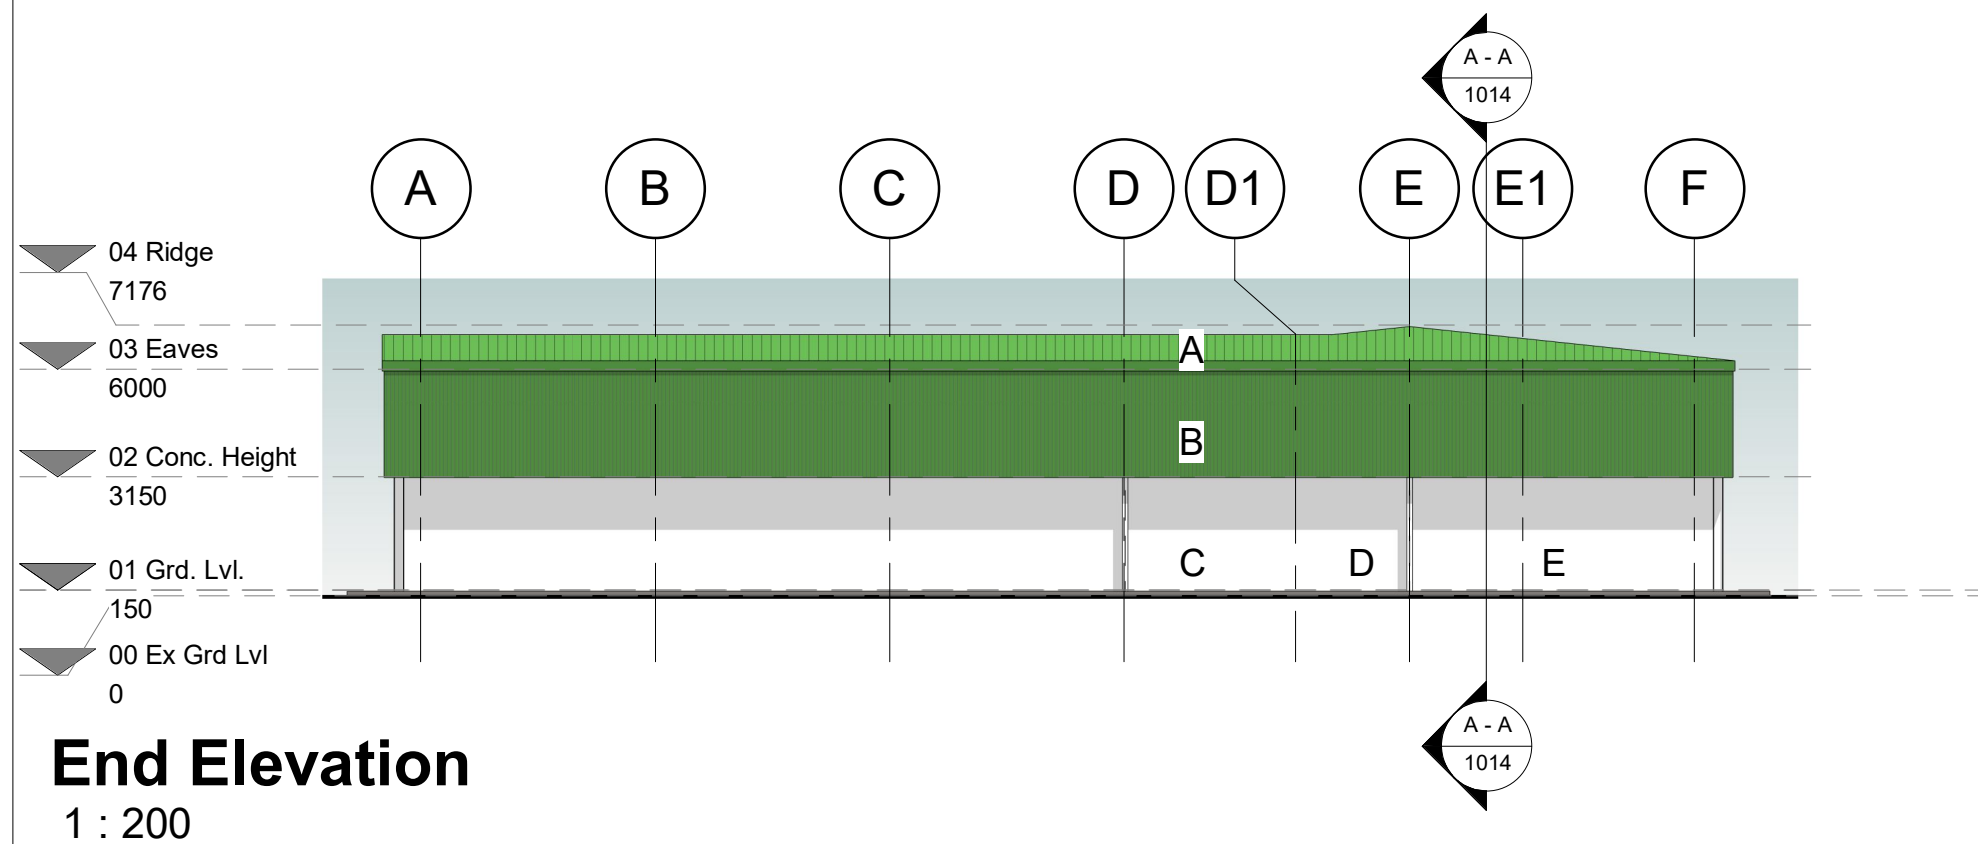


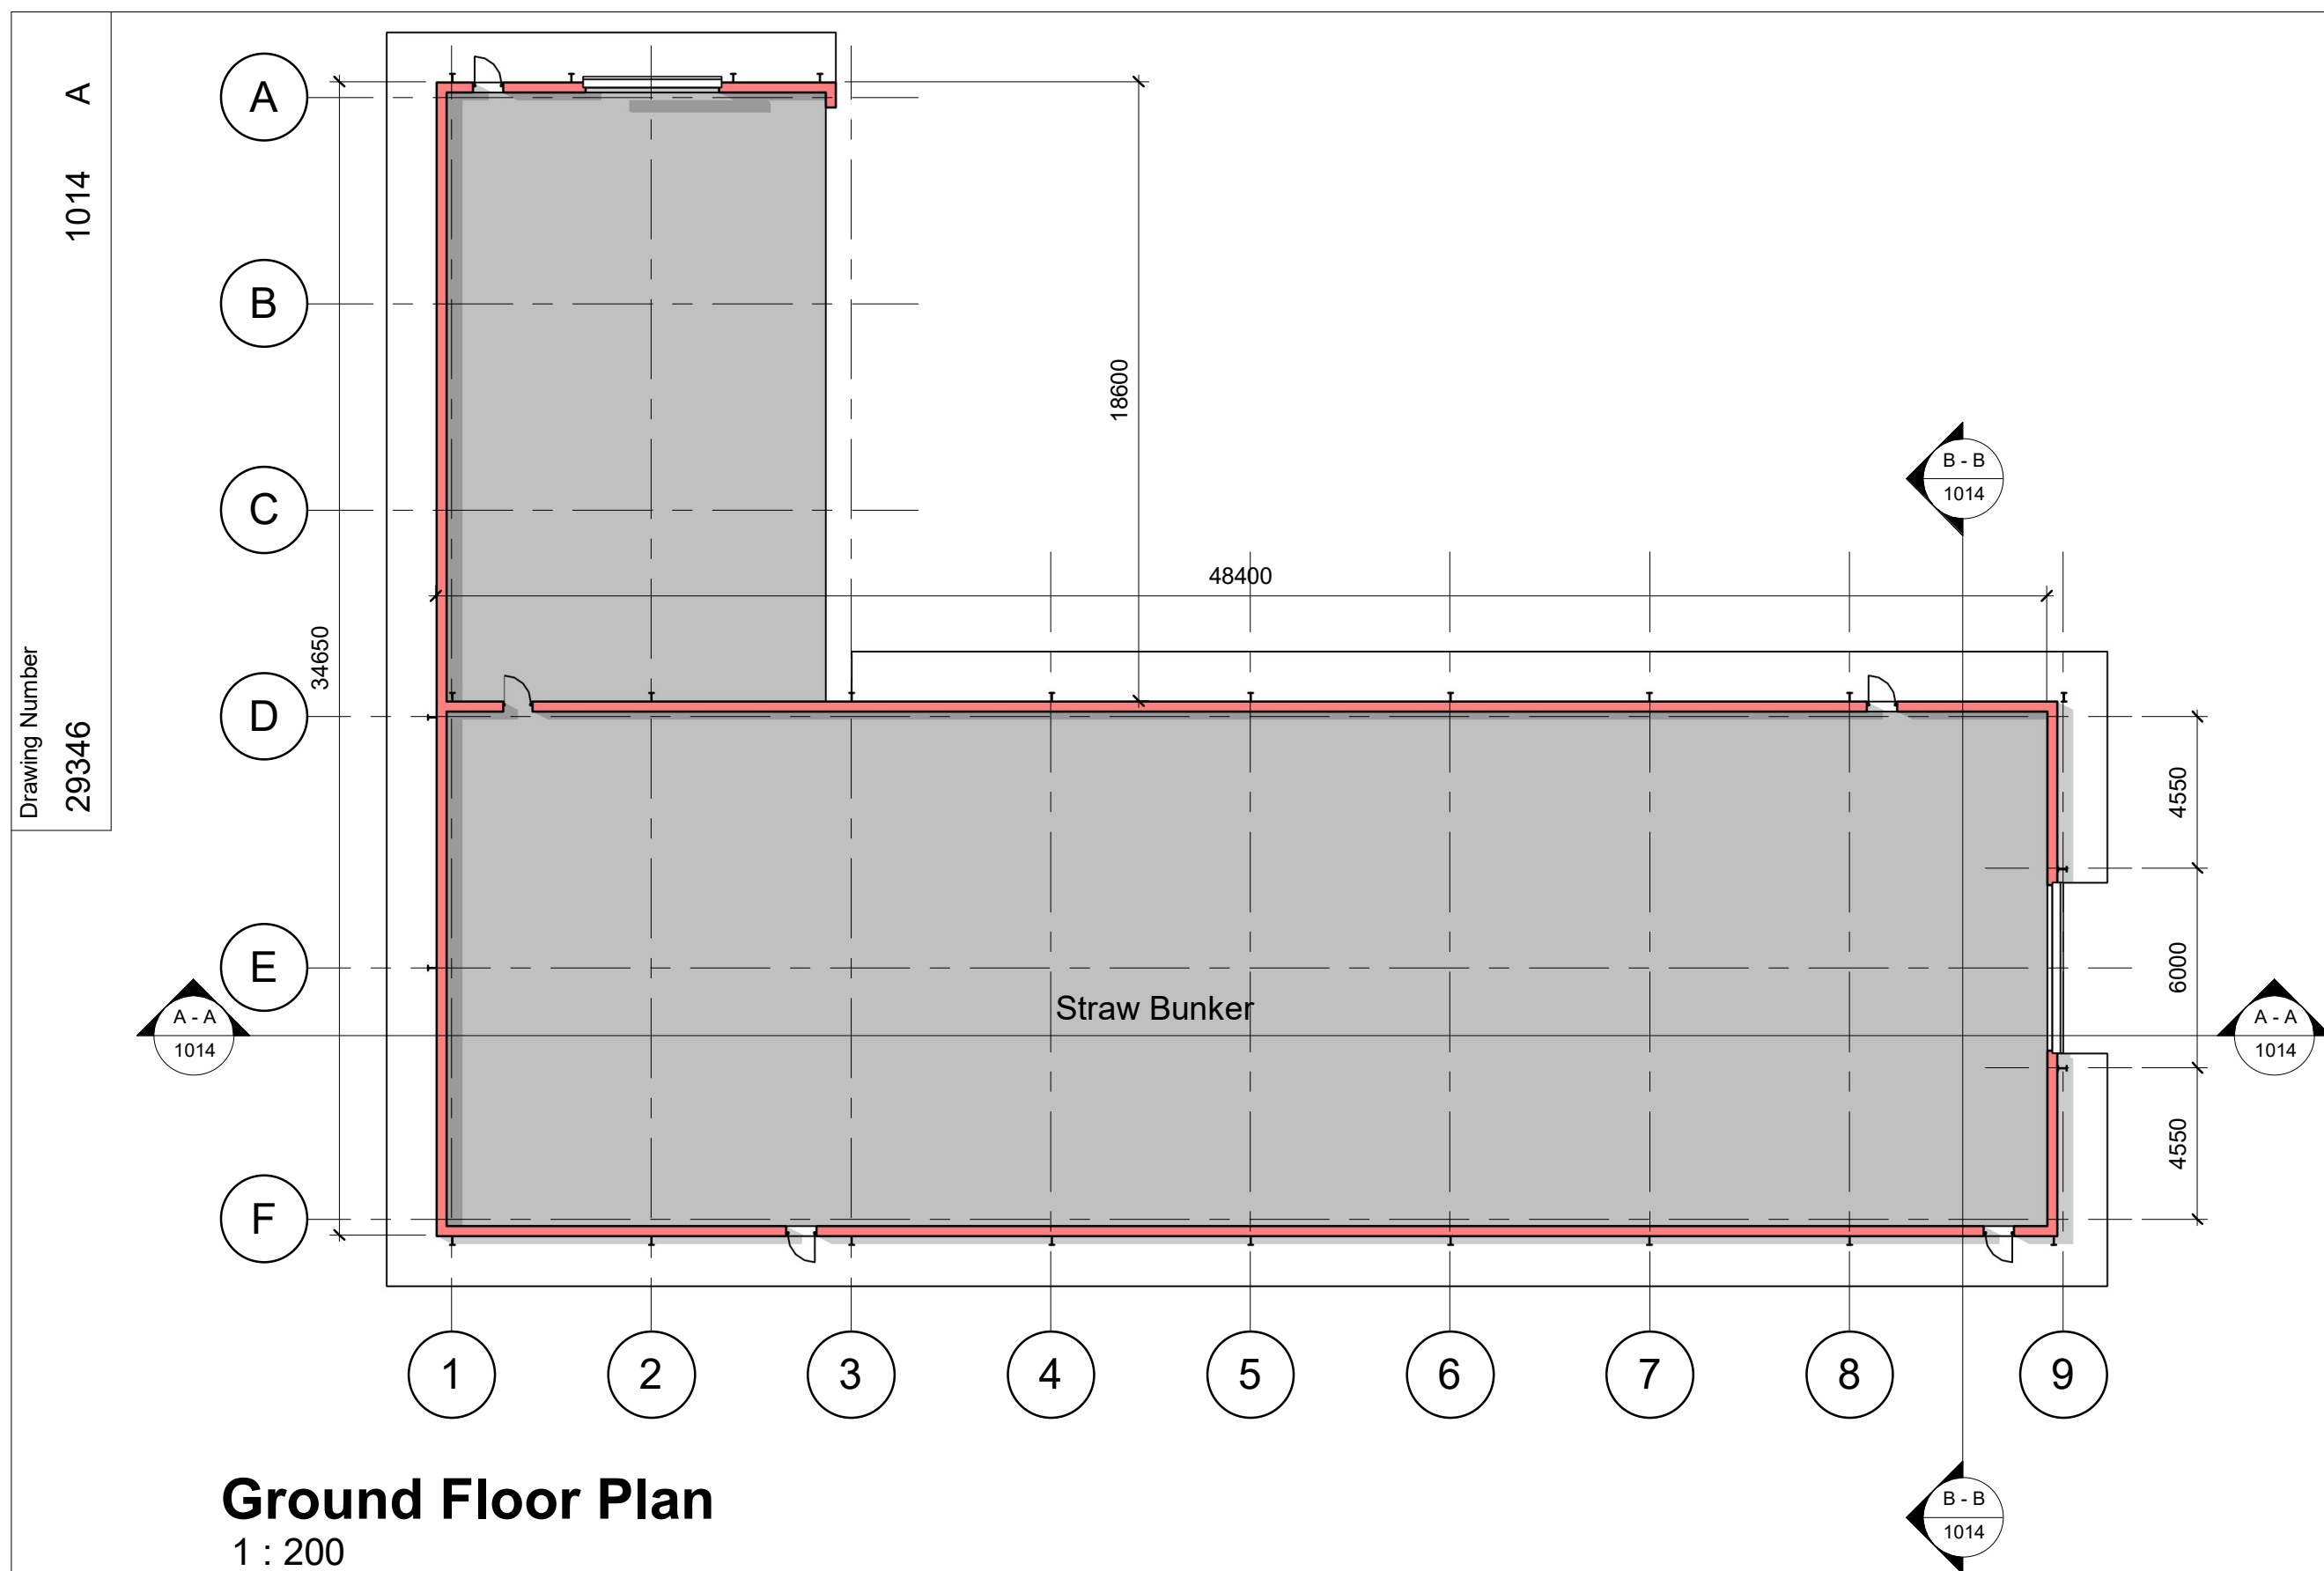


Material Schedule:

- A - Roof - Profile Cladding - RAL 6002 or 120-20-10
- B - Walls - High level - Profile Cladding RAL 6002 or 120-20-10
- C - Walls - Low Level Pre Cast Concrete wall Panels
- D - Steel Doors and frames - Grey
- E - Roller Shutter Doors - Grey

SAFETY, HEALTH AND ENVIRONMENTAL INFORMATION

Significant risks relating to the works of which this design relates are identified below:

Identified significant risks:

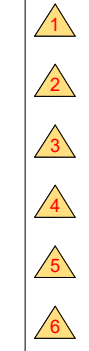

This drawing is to be used only for the purpose of the issue it was intended for.

For information relating to end use, maintenance, demolition, see Health & Safety files.

It is assumed that works will be undertaken by a competent Contractor to an approved method statement.

Legend / Notes

A	06-04-23	Issued for Comments	HAJB	GGP
Rev	Date	Description	DR	CH
Status Issued for Comments				Suitability



Project	AD Plant Developments
---------	-----------------------

Drawing Title

Straw Bunker Building - Plans,
Sections and Elevations as Proposed

Designed	Designer	Signed	Date 06-04-23
Drawn	Author	Signed	Date 06-04-23
Checked	Checker	Signed	Date 06-04-23
Approved	Approver	Signed	Date 06-04-23

Scale(s) As indicated @A1

Alternative Reference	Sheet of
Drawing Number 29346	Revision 1014 A