



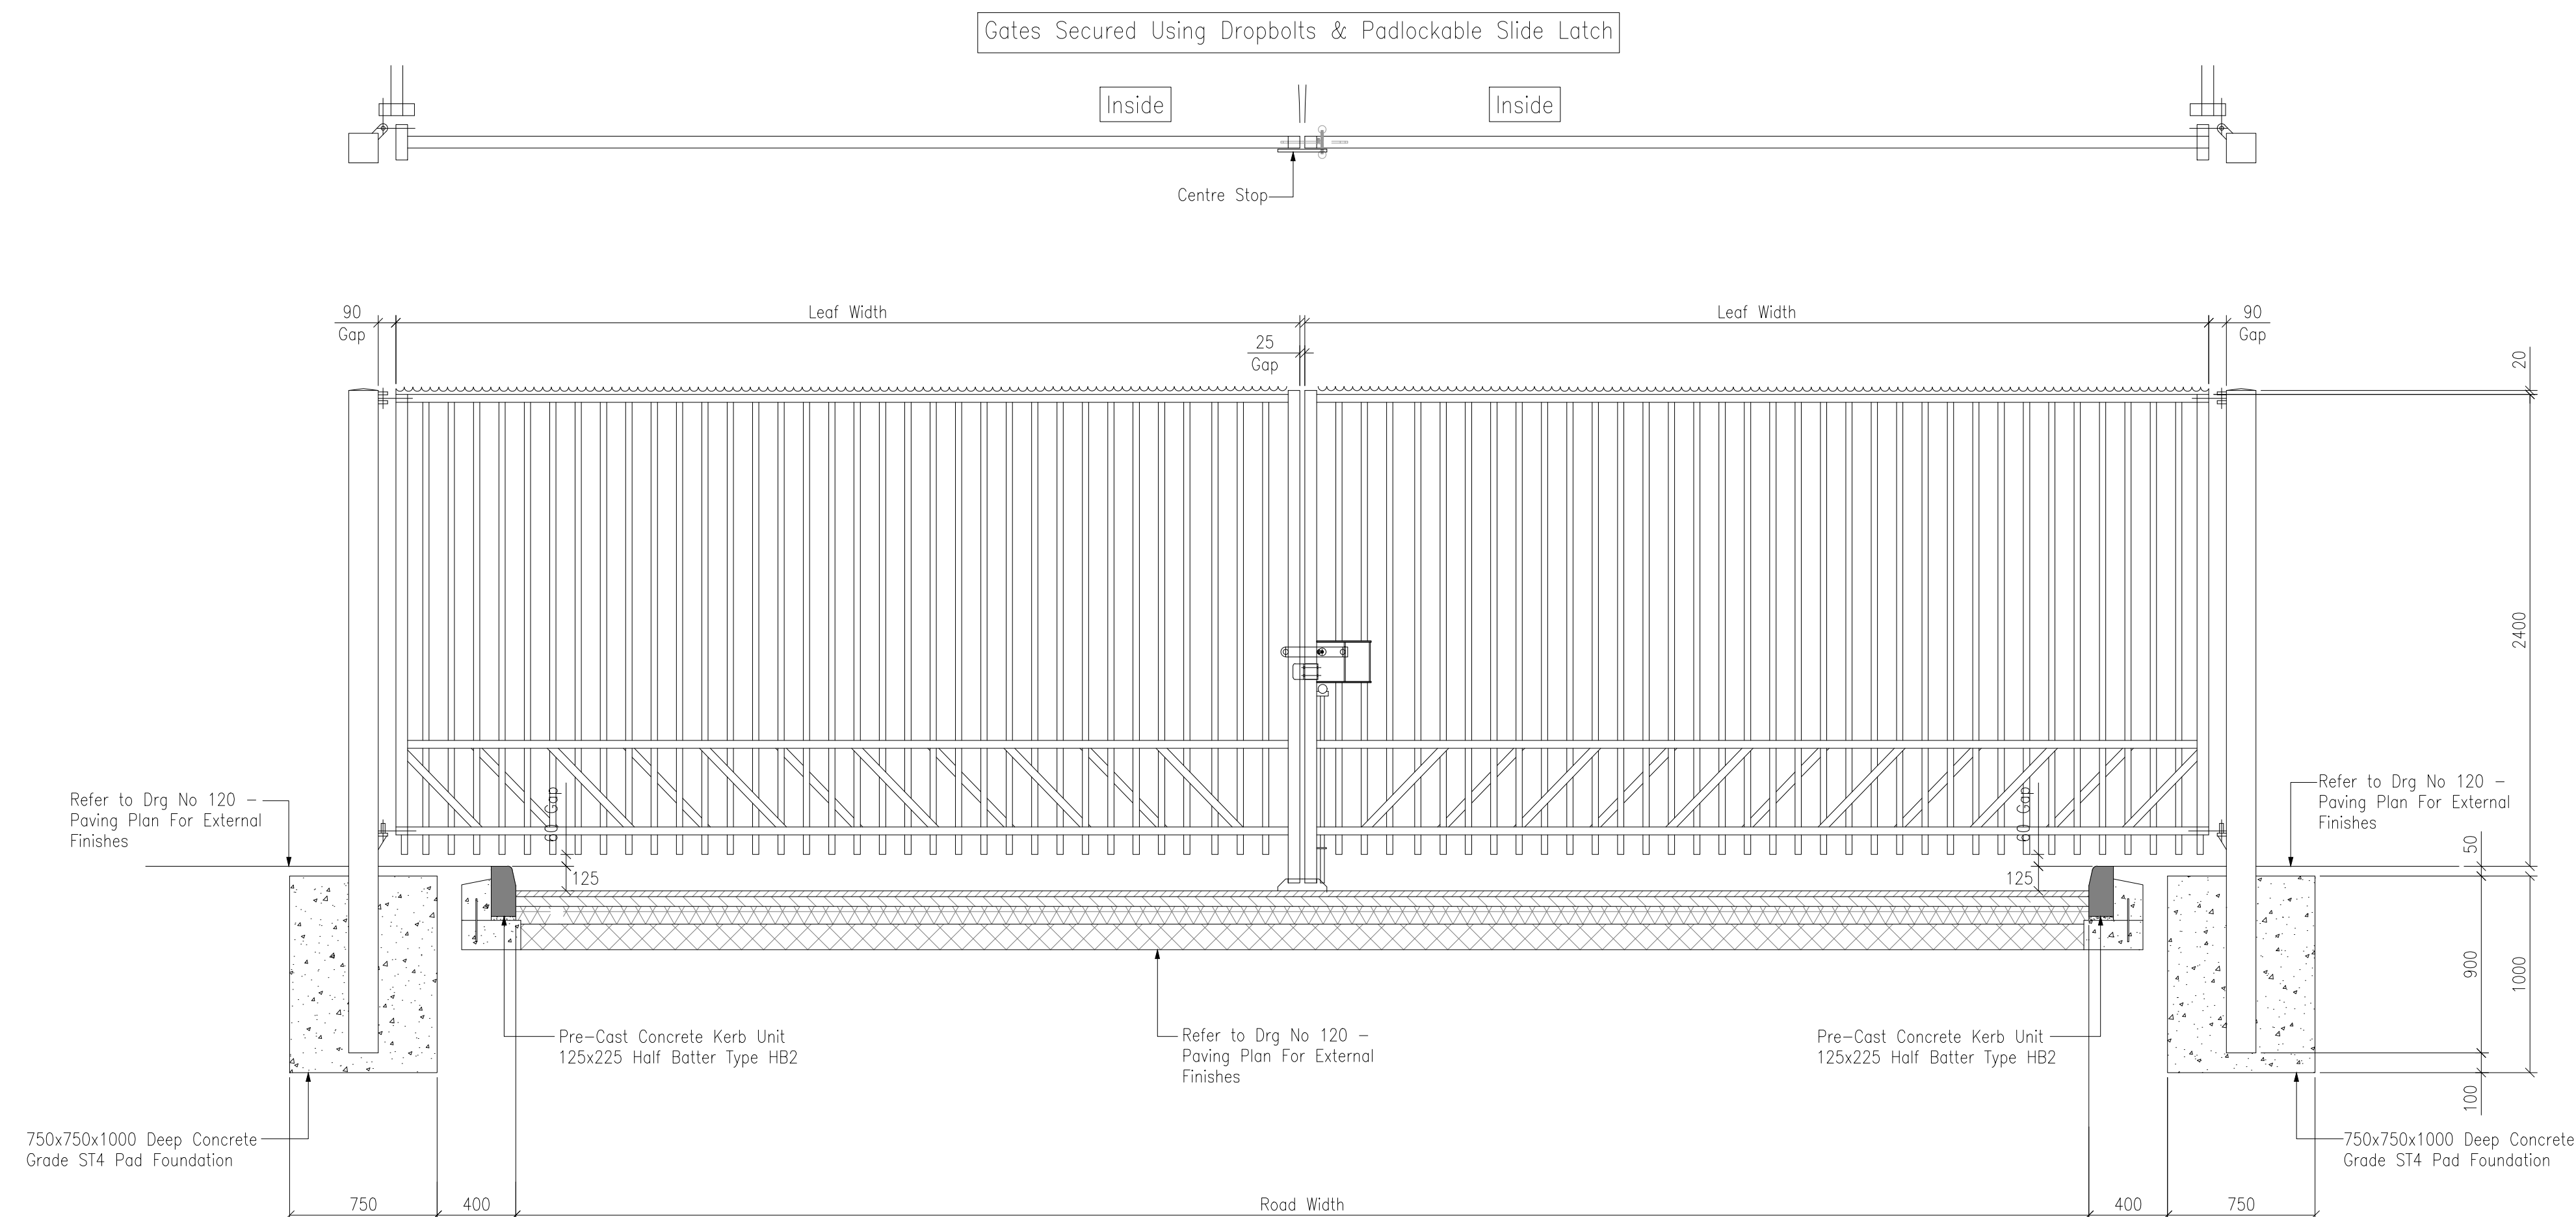


Jacksons (or similar approved) 2.4m Overall Height 'Double Sentry' Gate Details – Powder Coated RAL 6005.

Scale 1:25

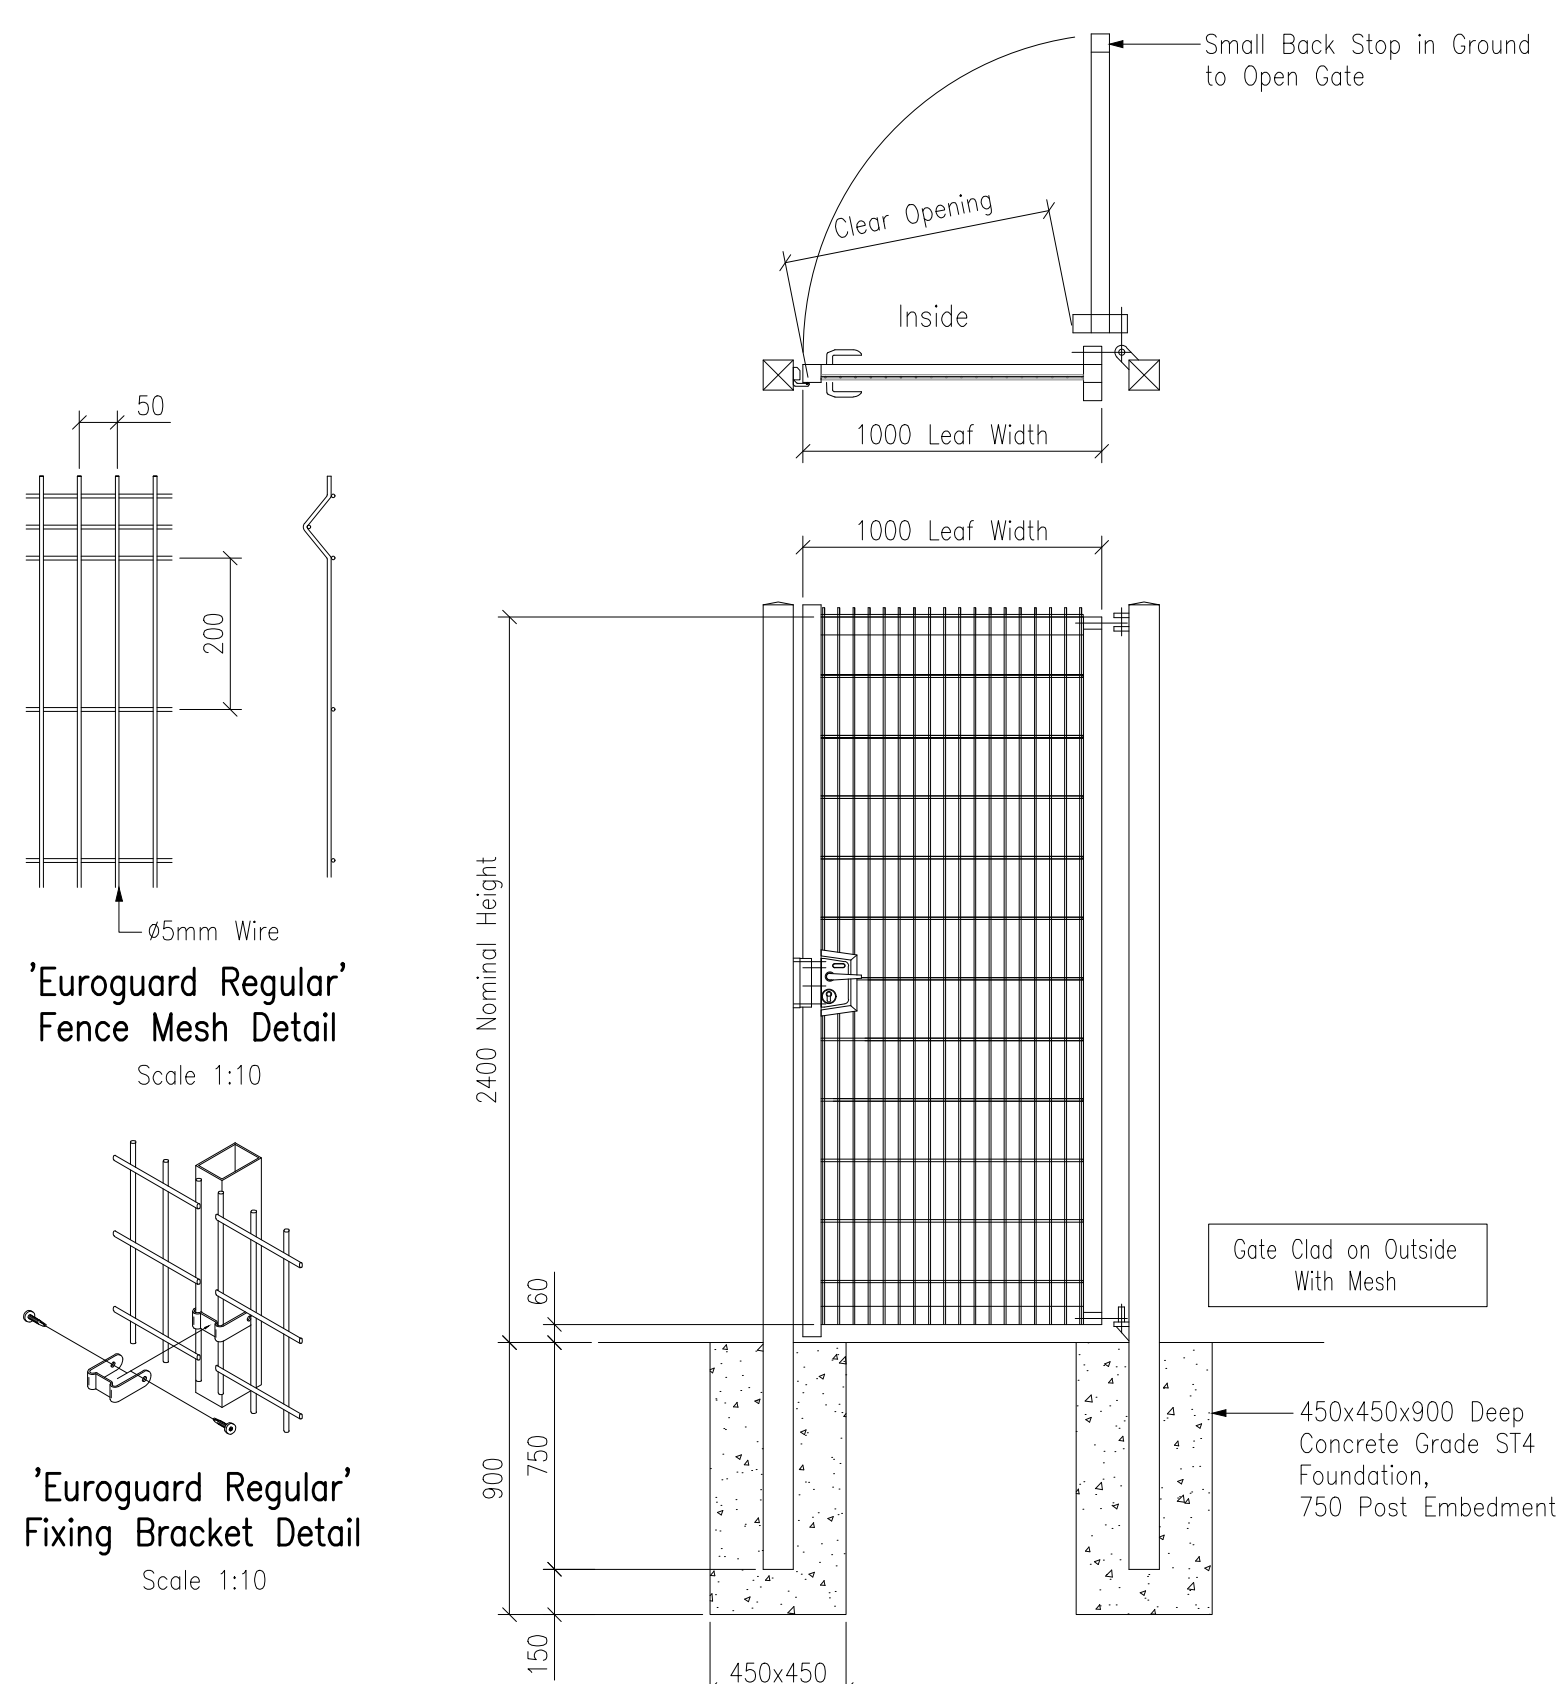


2.4m High 'Vmex V3' Mesh
Personnel Gate Details— Powder Coated RAL 6005

Scale 1:25

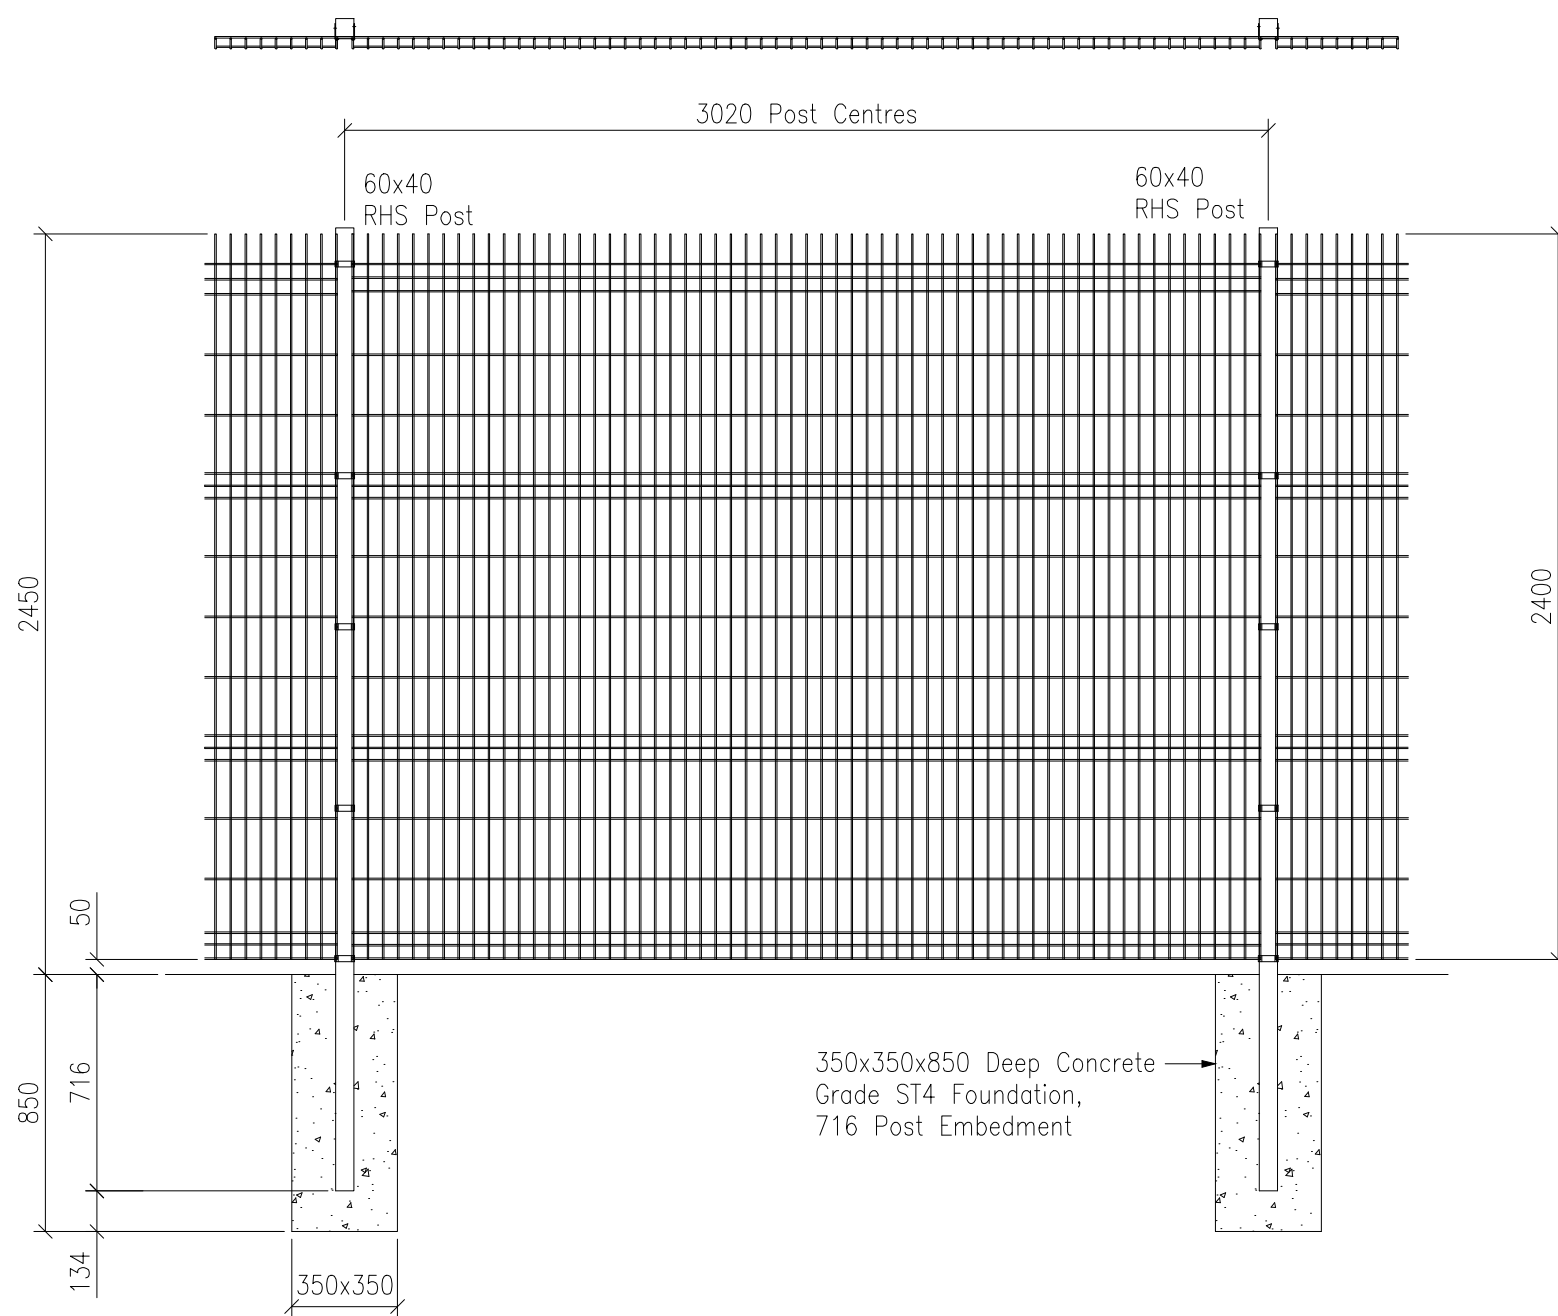

Jacksons (or similar approved) 2.4m High 'Euroguard Regular' Fence – Powder Coated RAL 6005

Scale 1:25

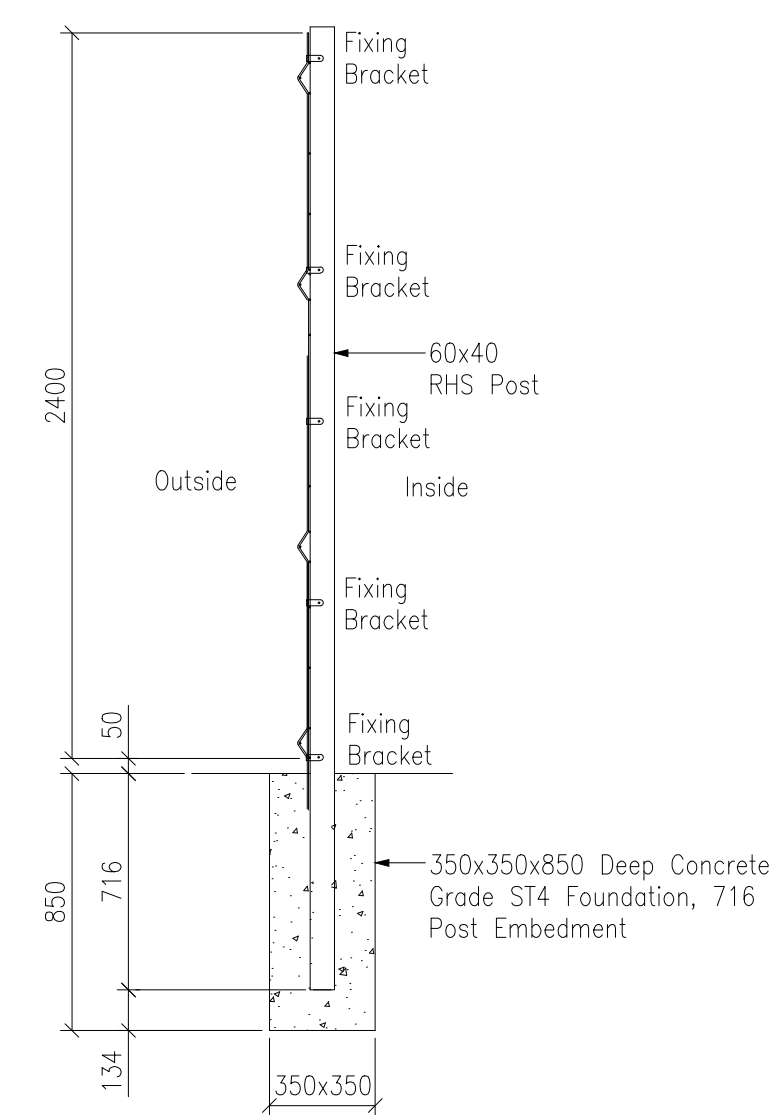

- | | |
|---------|--|
| NOTES:- | |
| 1. | All dimensions must be checked on site and not scaled from this drawing. |
| 2. | The Contractor shall make a survey of the site and shall be responsible for obtaining all dimensions and levels necessary for the proper construction of the structure as indicated. |
| 3. | All levels shown on this drawing are relative to Agreed Datum |
| 4. | This drawing is to be read in conjunction with all relevant Engineers drawings. |
| 5. | Concrete structures shown on this drawing all in accordance with BS 8110 & the specification. |
| 6. | Structural concrete designations shown above all to conform to BS 8500-2: EN BS EN 206 with a maximum aggregate size of 20mm and a consistency Class S2. |

A	05/04/23	Issued For Planning	MG	JMC
Rev	Date	Description	DR	CH

© copyright

GGP
CONSULT

**CONSULTING ENGINEERS
PROJECT MANAGEMENT**

2 Hallam Road
Priory Park East
HULL HU4 7DY
United Kingdom

Telephone (+44) 01482 627963
Fax (+44) 01482 641736
Email info@ggpconsult.co.uk

Client



Job Title	
-----------	--

AD Plant.
Ashton Keynes

Drawing Title

Fencing & Gate Details.

Status	Planning
--------	----------

Scale AS SHOWN @ A1

Drawn By	ms	Checked	JHC	Approved	JHC
----------	----	---------	-----	----------	-----

Dr. No.	Rev
29419/P/2016	A

NOT FOR CONSTRUCTION