Charlton House – Granary Barn - Internal Refurbishment – Front/Rear Barn Wall Lighting Scheme
Drawing Ref: CH/GB/IR/FRBL1 – Paul Le Clère - 29Apr2023

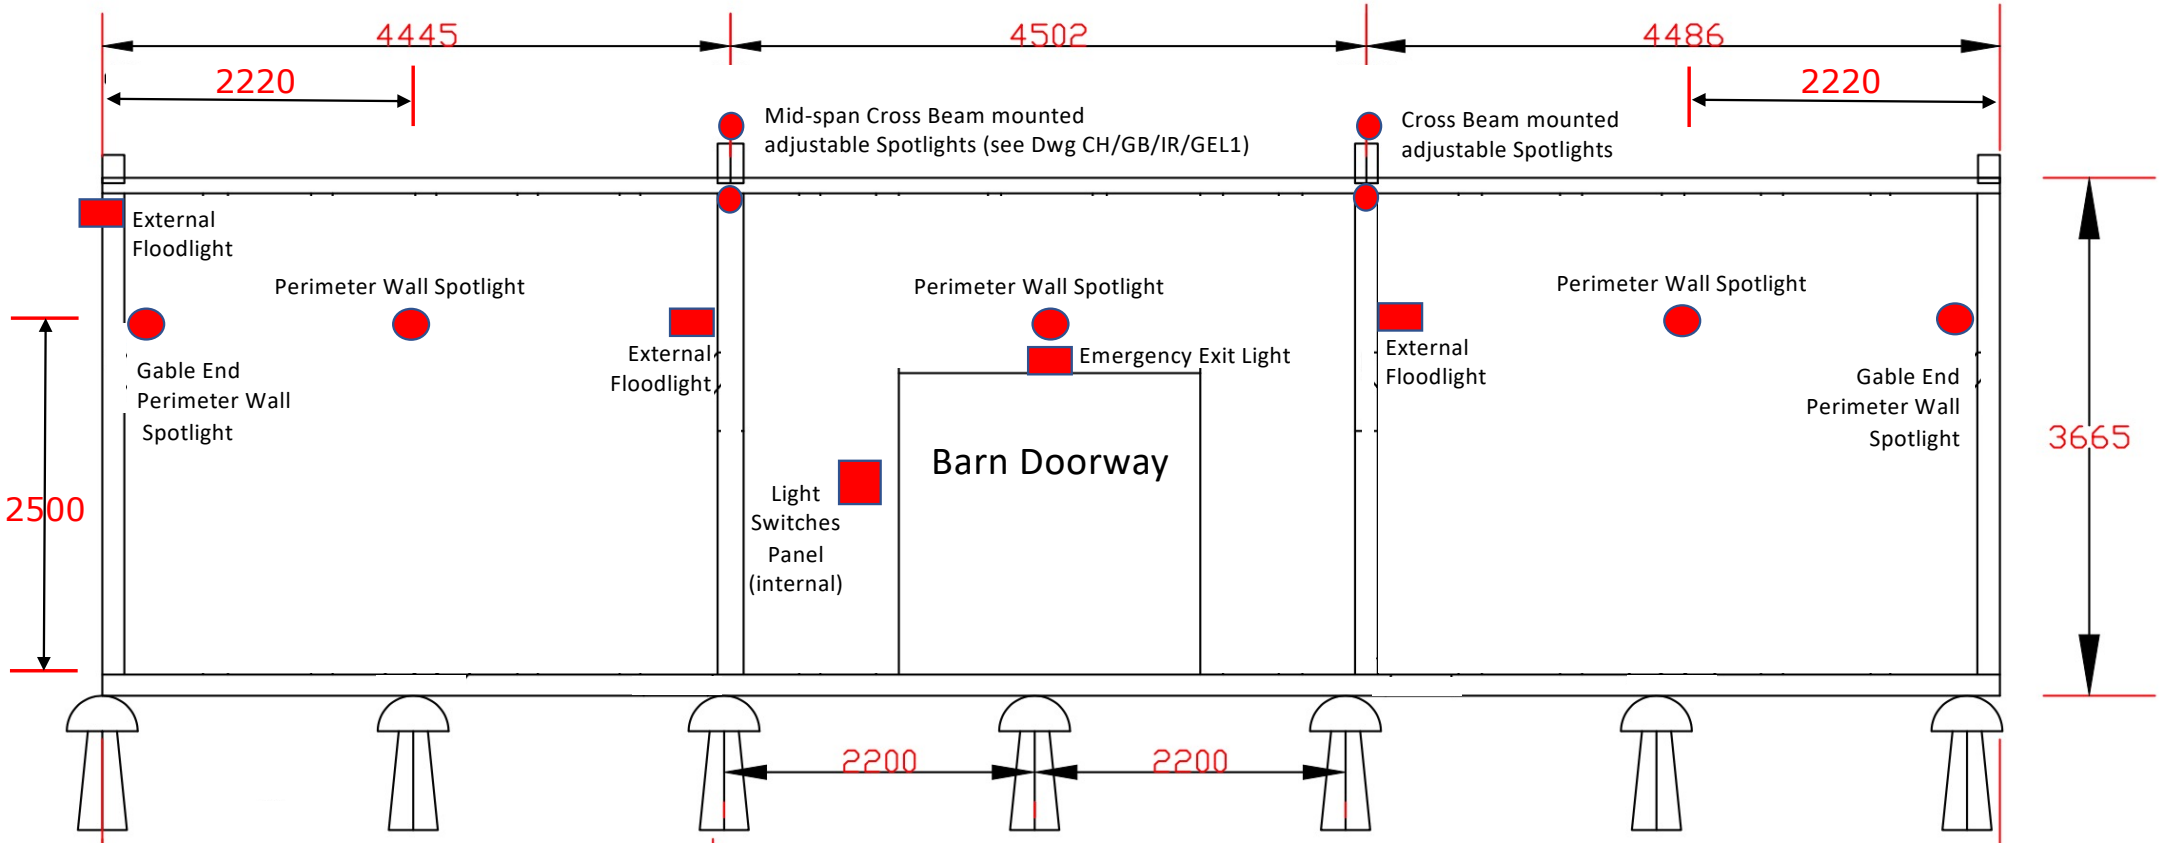

10 perimeter wall mounted adjustable spot lights (6 x front and back internal walls and 2 x each gable end). 2 x emergency exit sign lights mounted above internal doors. 4 external flood lights.

NB All Dimensions in mm