Ref:
5 Hillview, Stockley
Scale 1:50

replace gutter here with new black plastic guttering

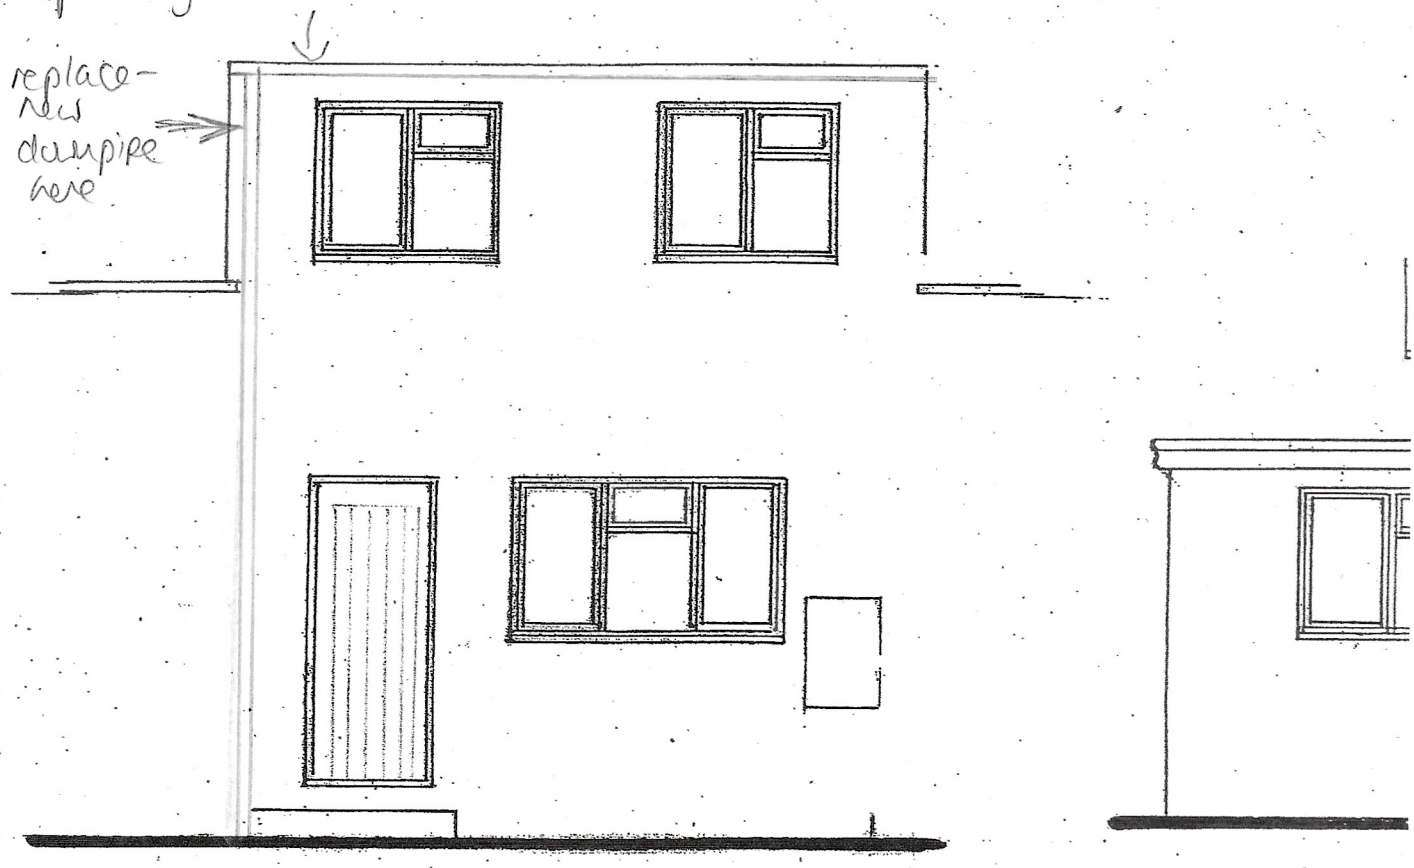

FRONT

BOLINGBROKE DESIGN
32 Shurnhold, Melksham, Wiltshire, SN12 8DG.
Telephone: 01225 704839 Mobile: 07860 491800
BOLINGBROKE. DESIGN @ tinyworld.co.uk

NOTES:

All dimensions must be checked on site and not scaled from this drawing.

© All copyrights reserved 2007