

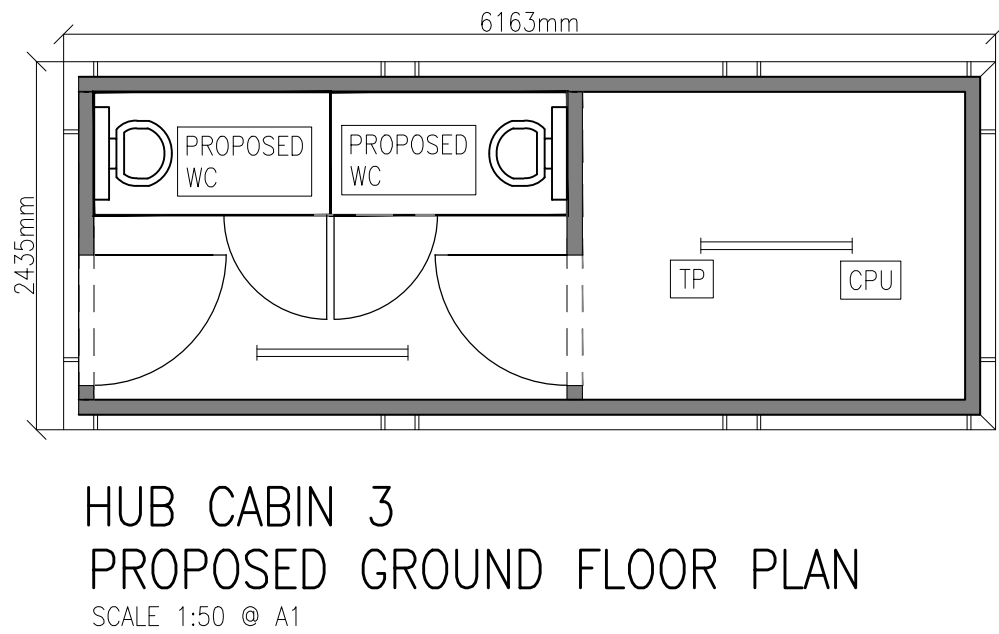
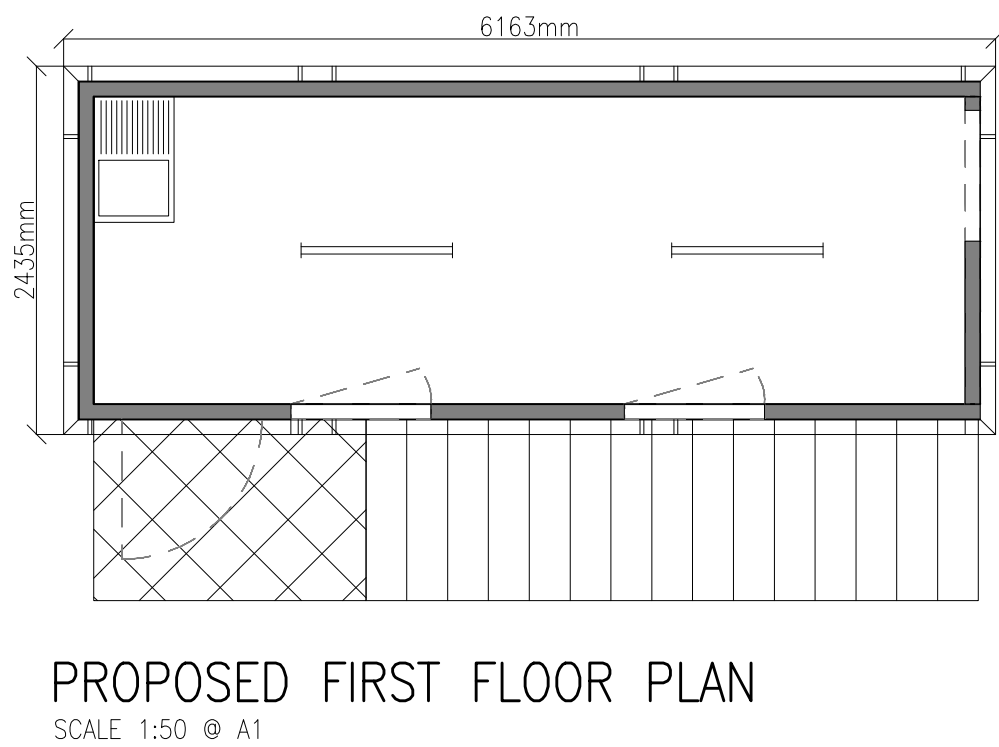
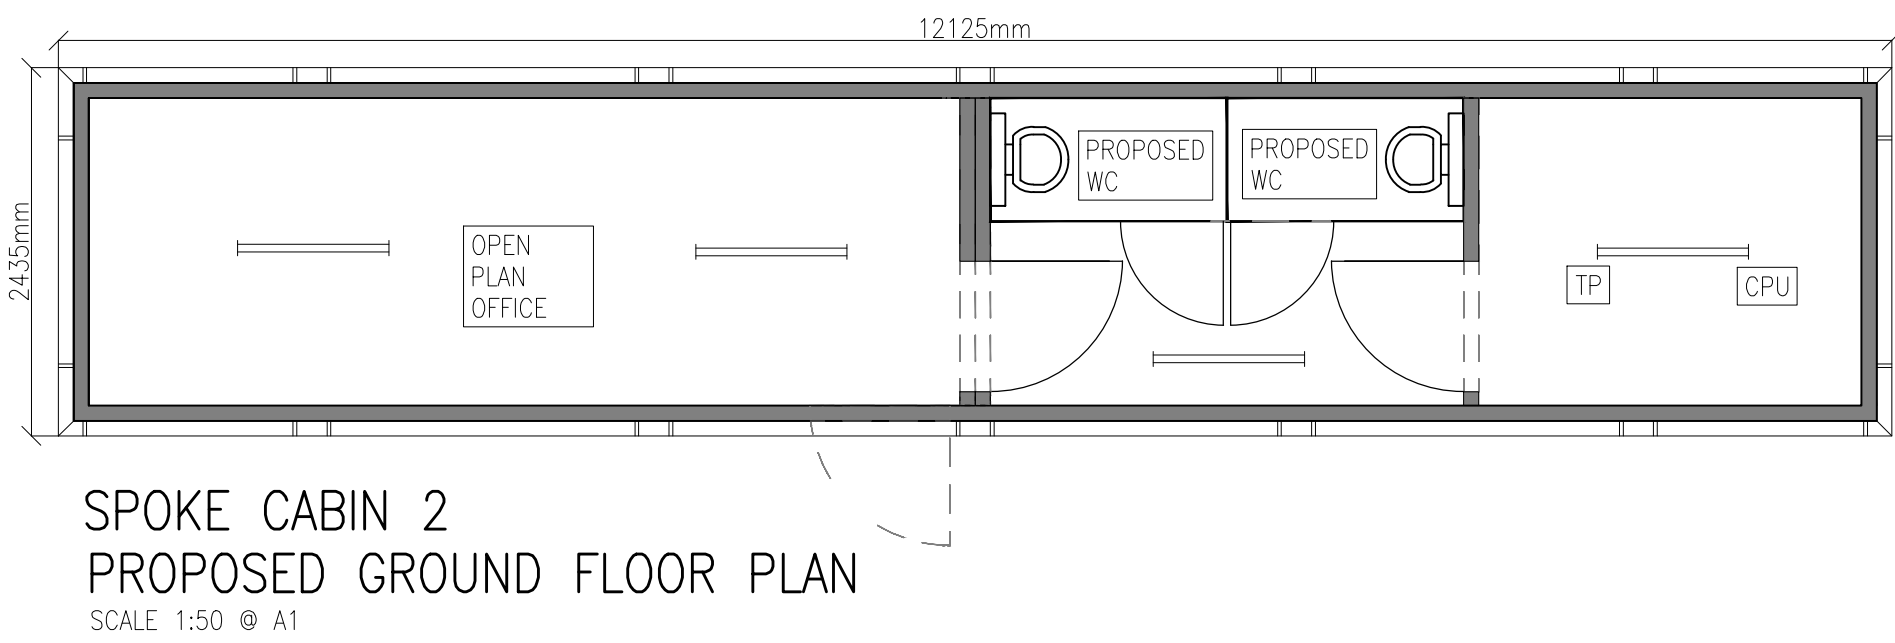
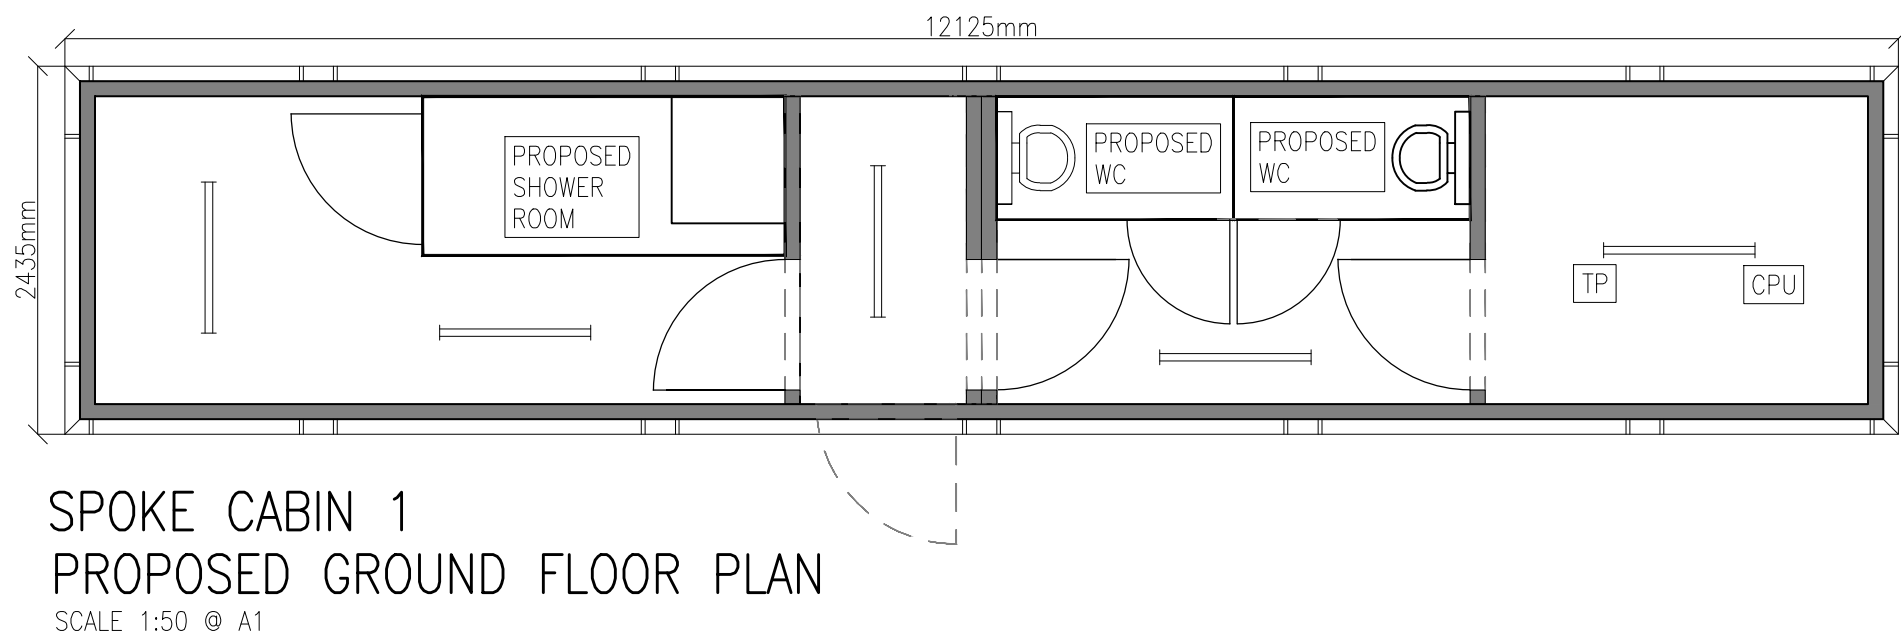
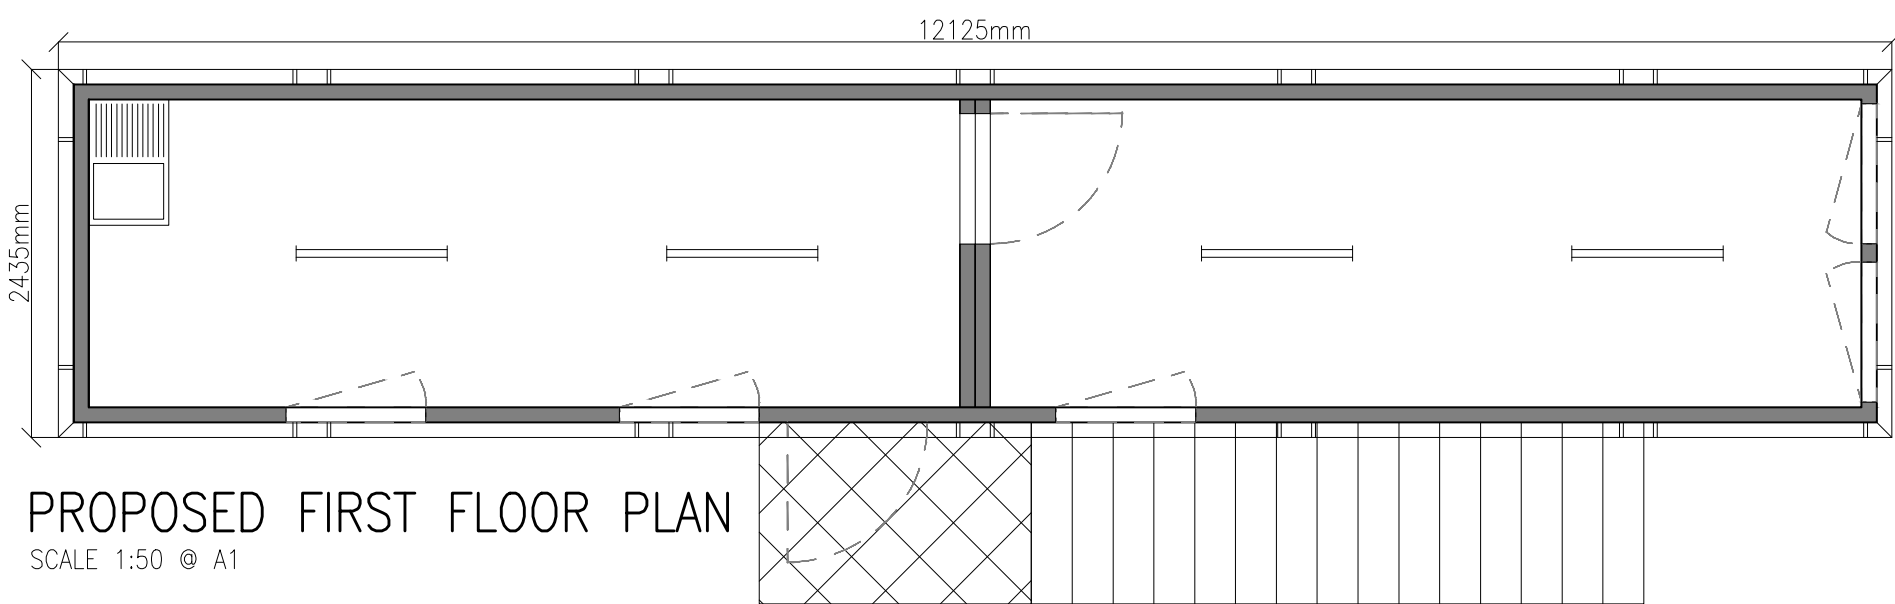


- NOTES:-
1. All dimensions must be checked on site and not scaled from this drawing.
 2. The Contractor shall make a survey of the site and shall be responsible for obtaining all dimensions and levels necessary for the proper fabrication of the structure as indicated.
 3. All levels shown on this drawing are relative to Agreed Datum
 4. This drawing is to be read in conjunction with 29419/100 Series Drawings.
 5. All existing invert levels are to be confirmed by contractor prior to construction. Connection subject to approval.

B	09/05/23	Scale Bar Added	WP	JPC
A	05/04/23	Issued For Planning	WP	JPC
Rev	Date	Description	DR	CH

© copyright

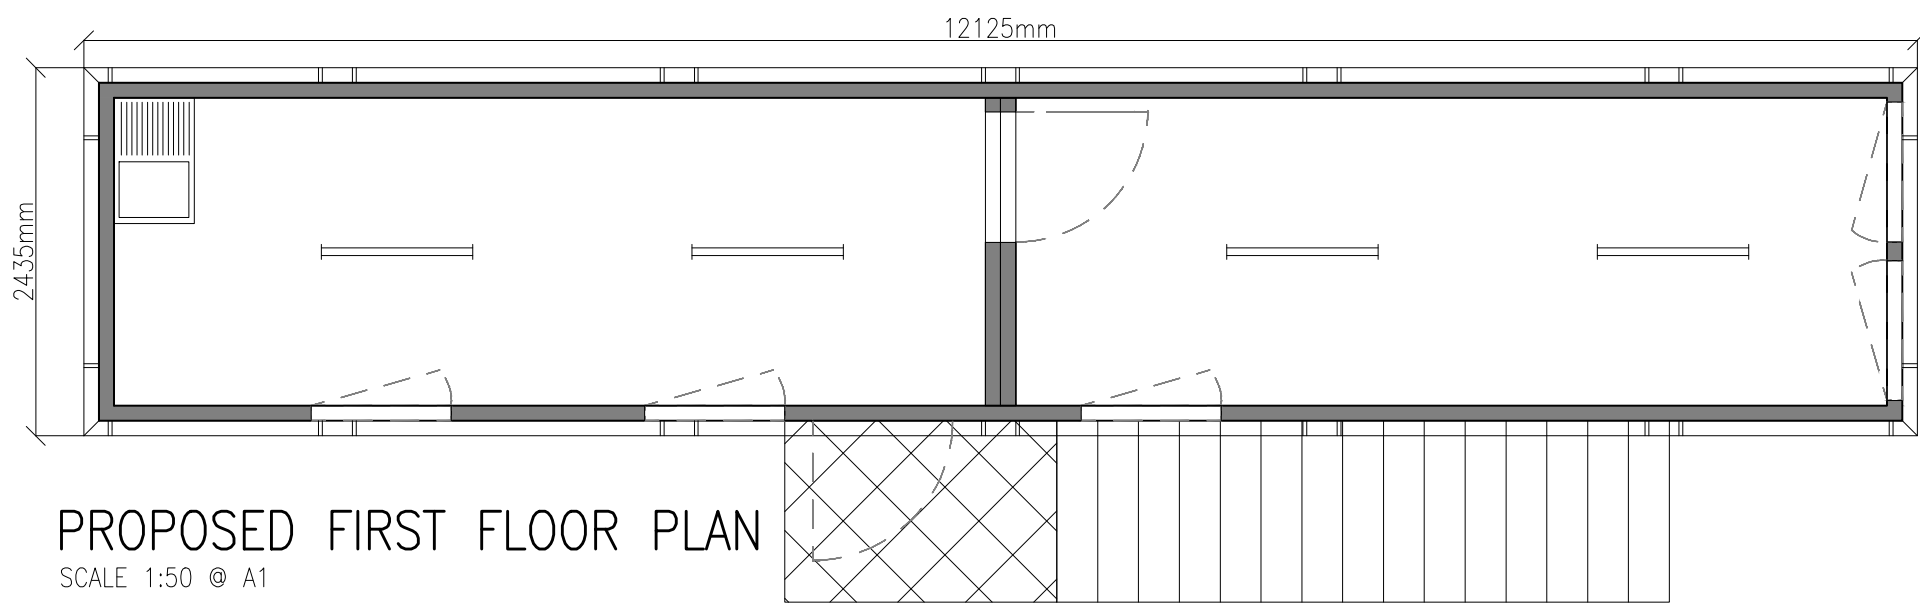

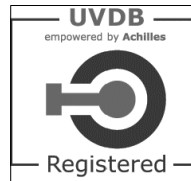

CONSULTING ENGINEERS
PROJECT MANAGEMENT

2 Hallam Road
Priory Park East
HULL HU4 7DY
United Kingdom

Telephone(+44) 01482 627963
Fax (+44) 01482 641736
Email info@ggpconsult.co.uk

Client



Job Title
AD Plant.
Ashton Keynes

Drawing Title
WELFARE OFFICE INTERNAL
LAYOUT

Status
Planning

Scale
1:50 @ A1

Date
Apr' '23

Drawn By
W. Brown

Checked
J.H.C

Approved
J.H.C

Orig. No.
29419/P/115

Rev
B

NOT FOR CONSTRUCTION