




Section A - A
1 : 500

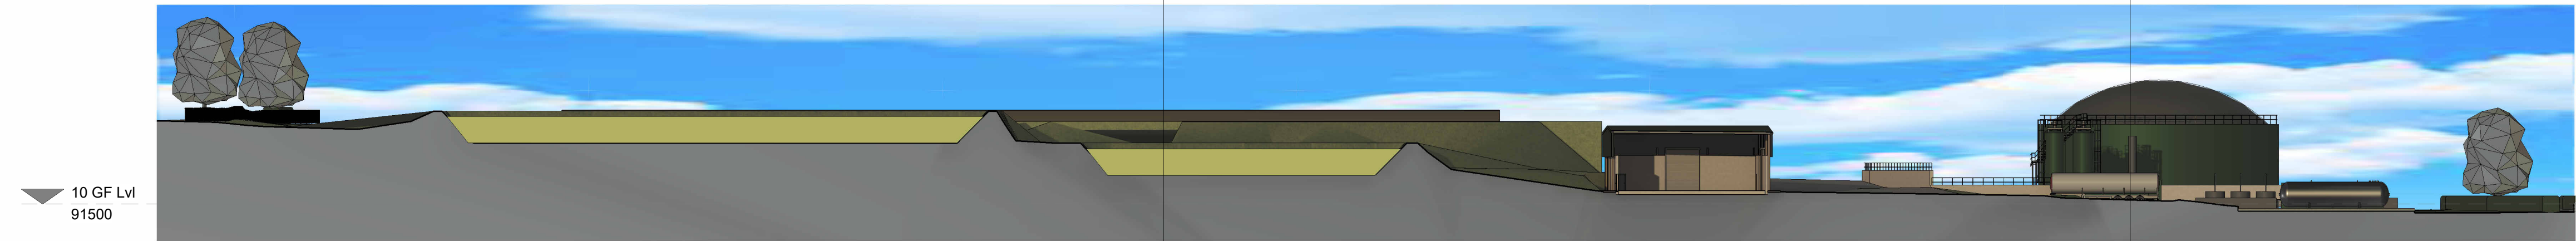


Section B - B
1 : 500

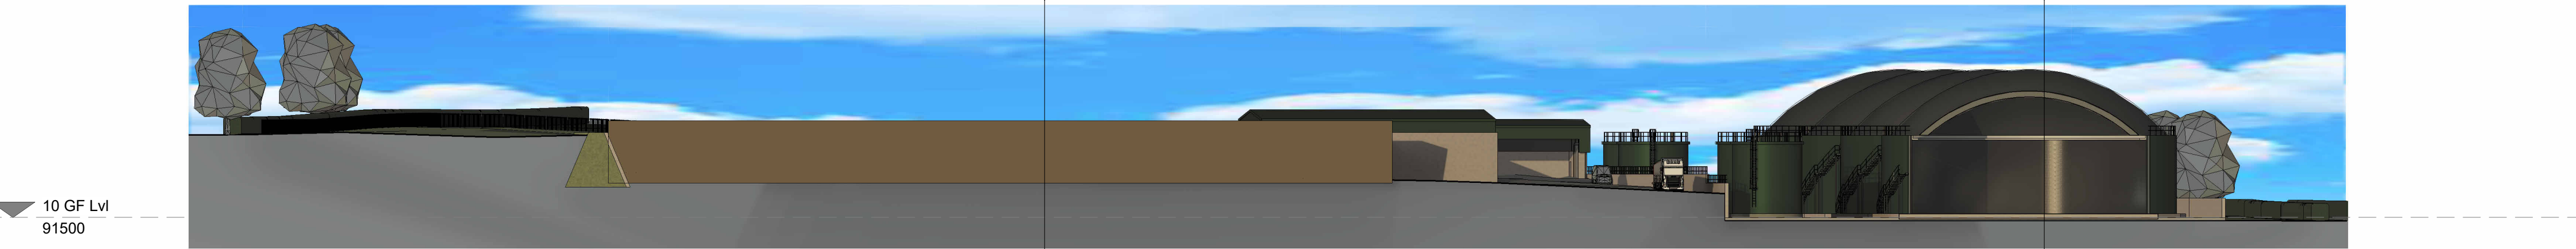


Section C - C
1 : 500

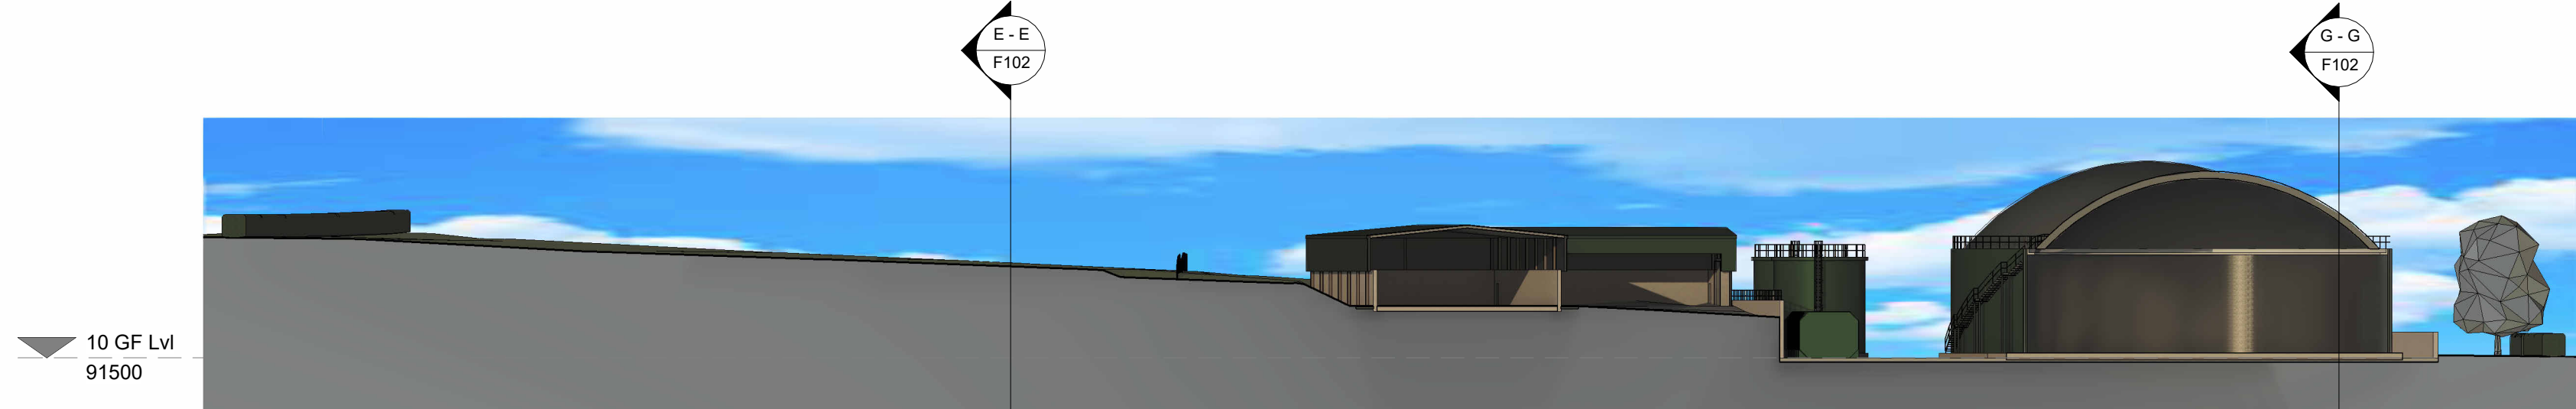

Section D - D
1 : 500

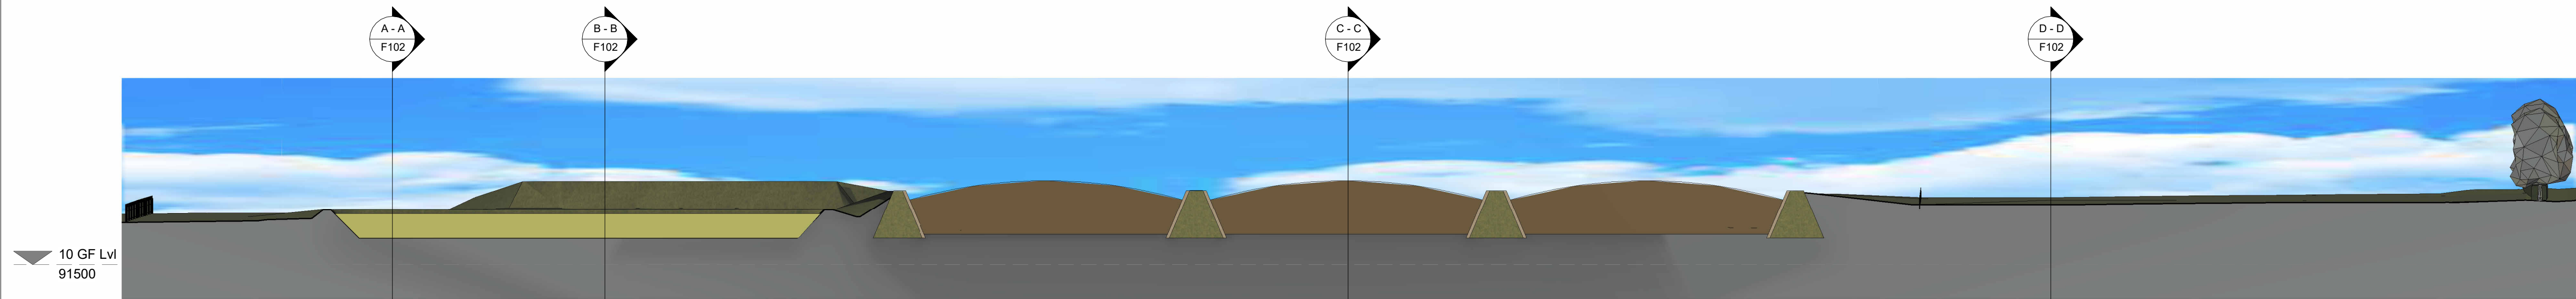

Section E - E
1 : 500

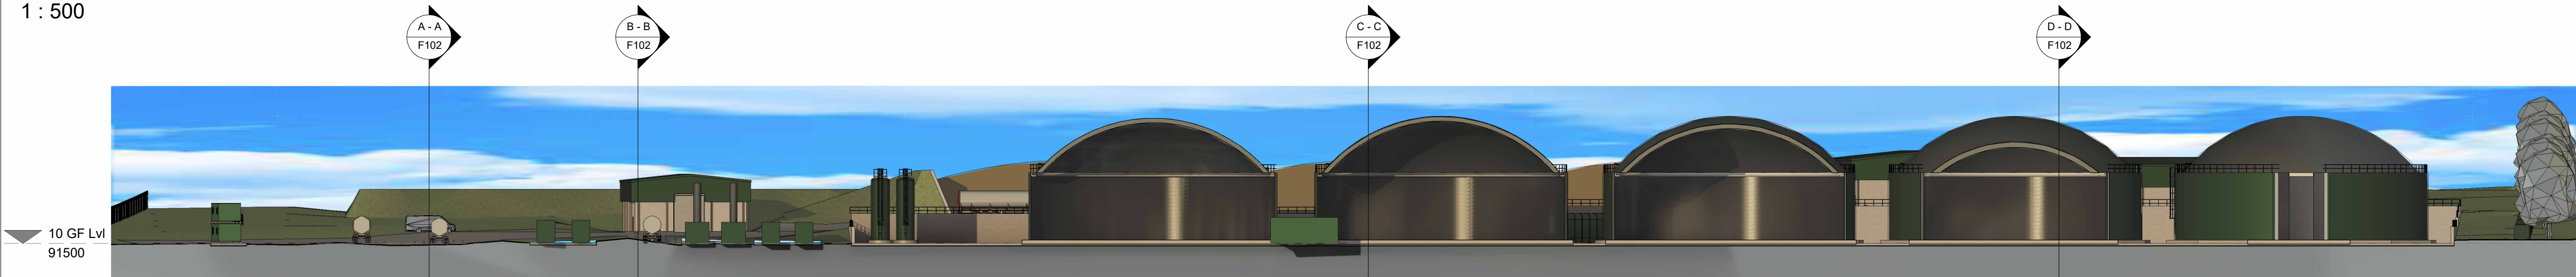

Section G - G
1 : 500

SAFETY, HEALTH AND ENVIRONMENTAL INFORMATION

Significant risks relating to the works of which this design relates are identified below:

Identified significant risks:




This drawing is to be used only for the purpose of the issue it was intended for.

For information relating to end use, maintenance, demolition, see Health & Safety files.

It is assumed that works will be undertaken by a competent Contractor to an approved method statement.

Legend / Notes

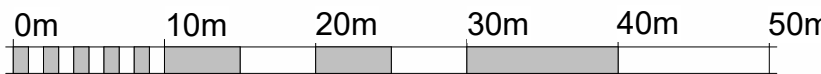

VISUAL SCALE 1:500 @ A1

D	31/03/23	Mixer Tanks Added	HAJB	JC
C	26/03/23	Client Amendments	HAJB	JC
B	24/01/23	Backdrop Amended	HAJB	JC
A	20/01/23	Issued for Comments	HAJB	JC
Rev	Date	Description	DR	CH

Status

Mixer Tanks Added

Suitability



Contractor(s)



Project

ASHTON KEYNES AD Plant

Drawing Title

Site Elevations as Proposed

Designed	HB	Signed	Date	31/03/23
Drawn		Signed	Date	31/03/23
Checked	HB	Signed	Date	31/03/23
Approved	HB	Signed	Date	31/03/23
Scale(s)	1 : 500 @A1		ELR & Mileage	

Alternative Reference			Sheet	of
Drawing Number			Revision	
29419 - 013			F102	D