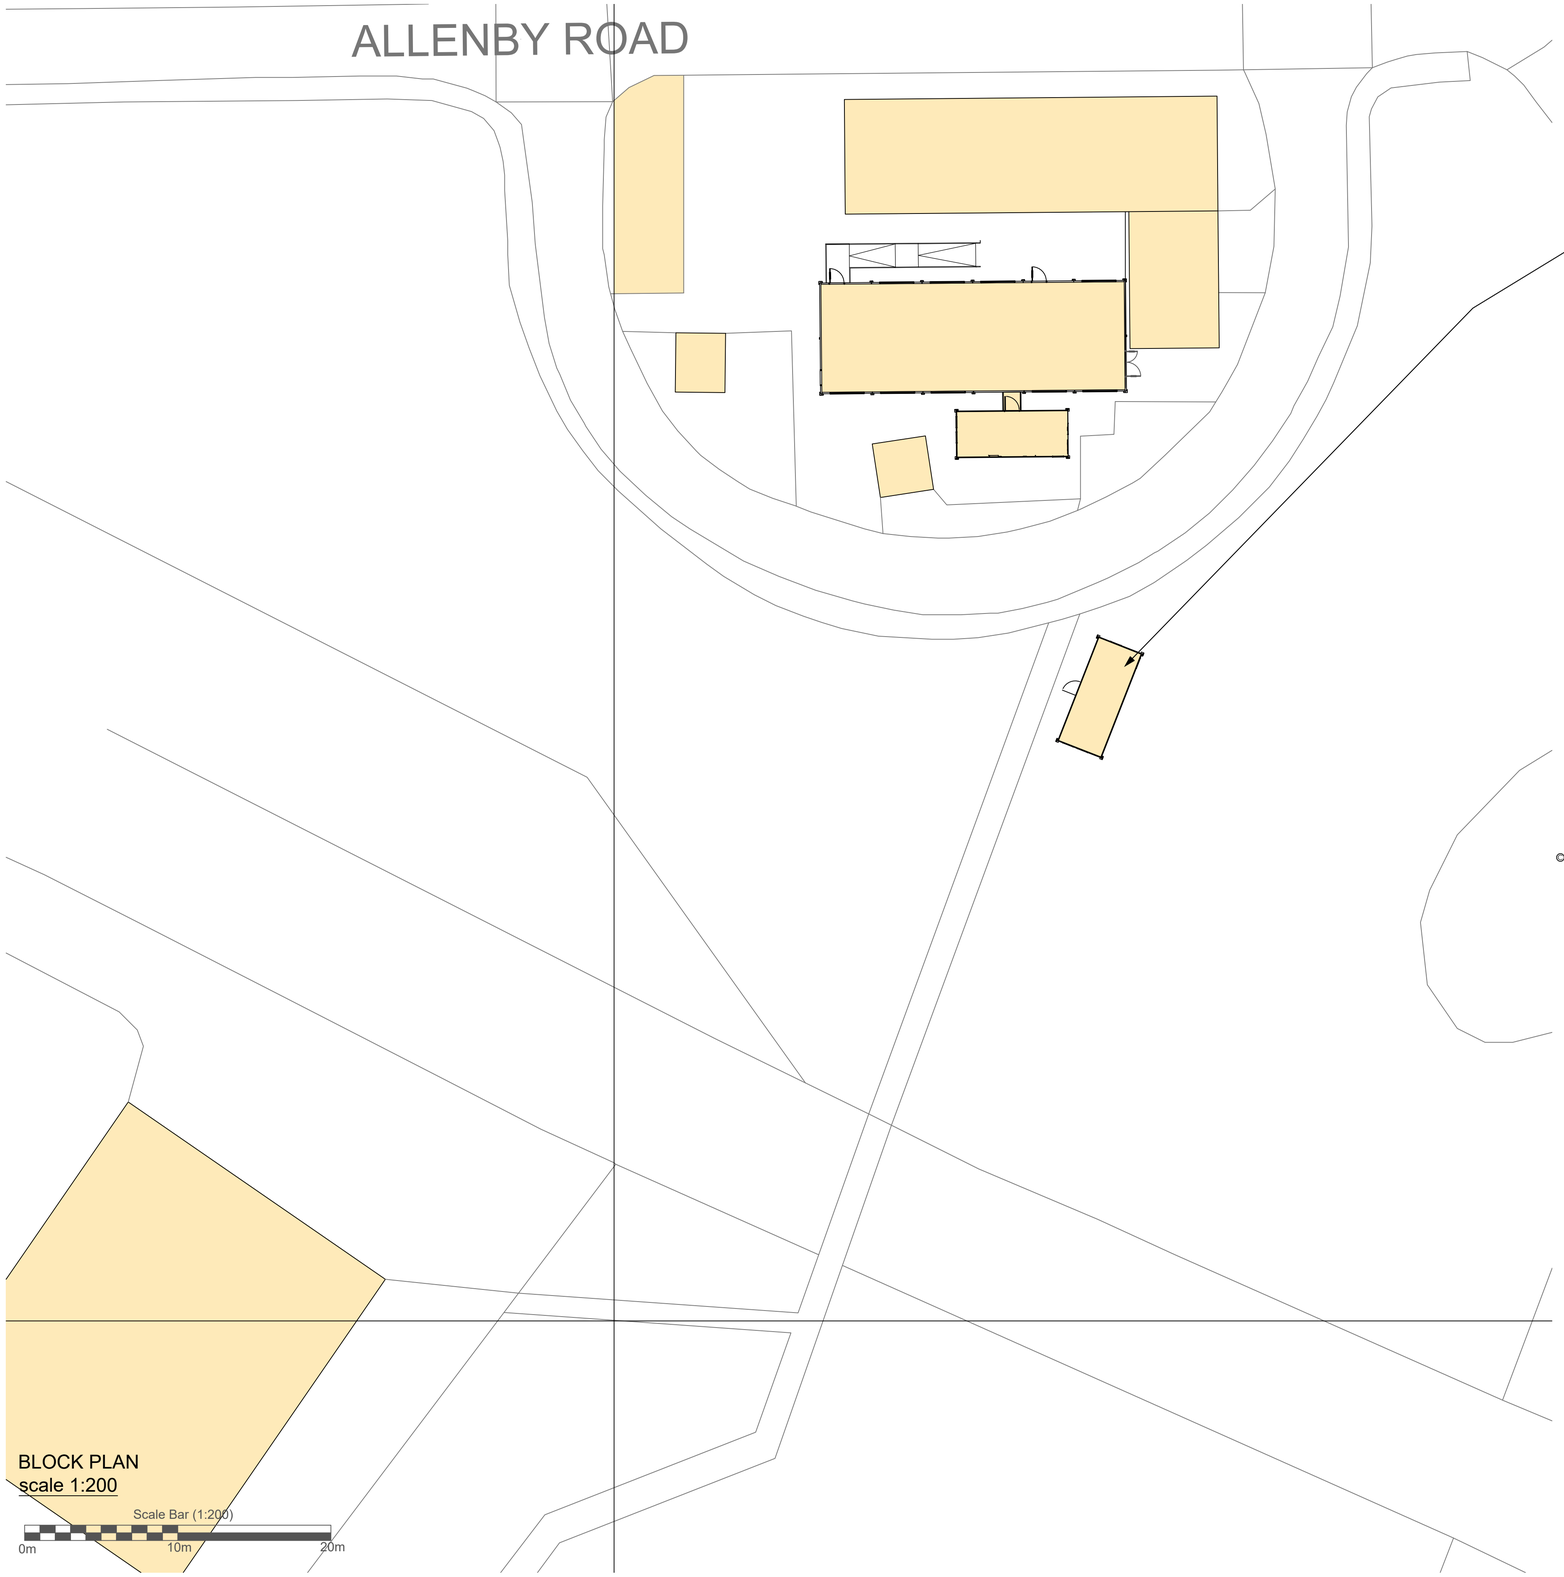

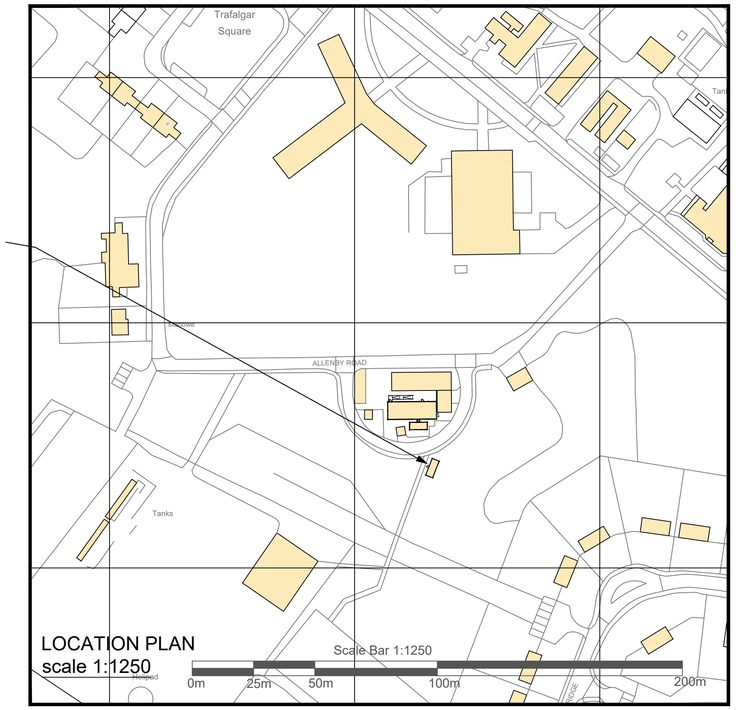

© Crown Copyright 2020 OS Licence no.100041041
Reproduction in whole or in part is prohibited
without the prior permission of Ordnance Survey.

Portakabin

Title
Proposed Location & Block Plan

NARU
at DCBRNC, Winterbourne Gunner,
Salisbury
SP4 0ES

Date: 21st March 2023

Scale : 1:200 & 1:1250 @ A1

Drawing Number
NAU420063025NME

NOTES:
- Site plan is based on existing Ordnance Survey information
- Responsibility is not accepted for errors made by others in scaling from this drawing. Contractors must check all dimensions on site. Discrepancies must be reported to the drawing owner before proceeding.

KEY:
- Application Boundary
- Area owned by client but not in application
- Existing fencing 1.8mH

Rev.	Date	Notes

Portakabin Limited 2000
This drawing is the property of Portakabin Limited,
it must not be copied or reproduced or divulged
to anyone without written permission.