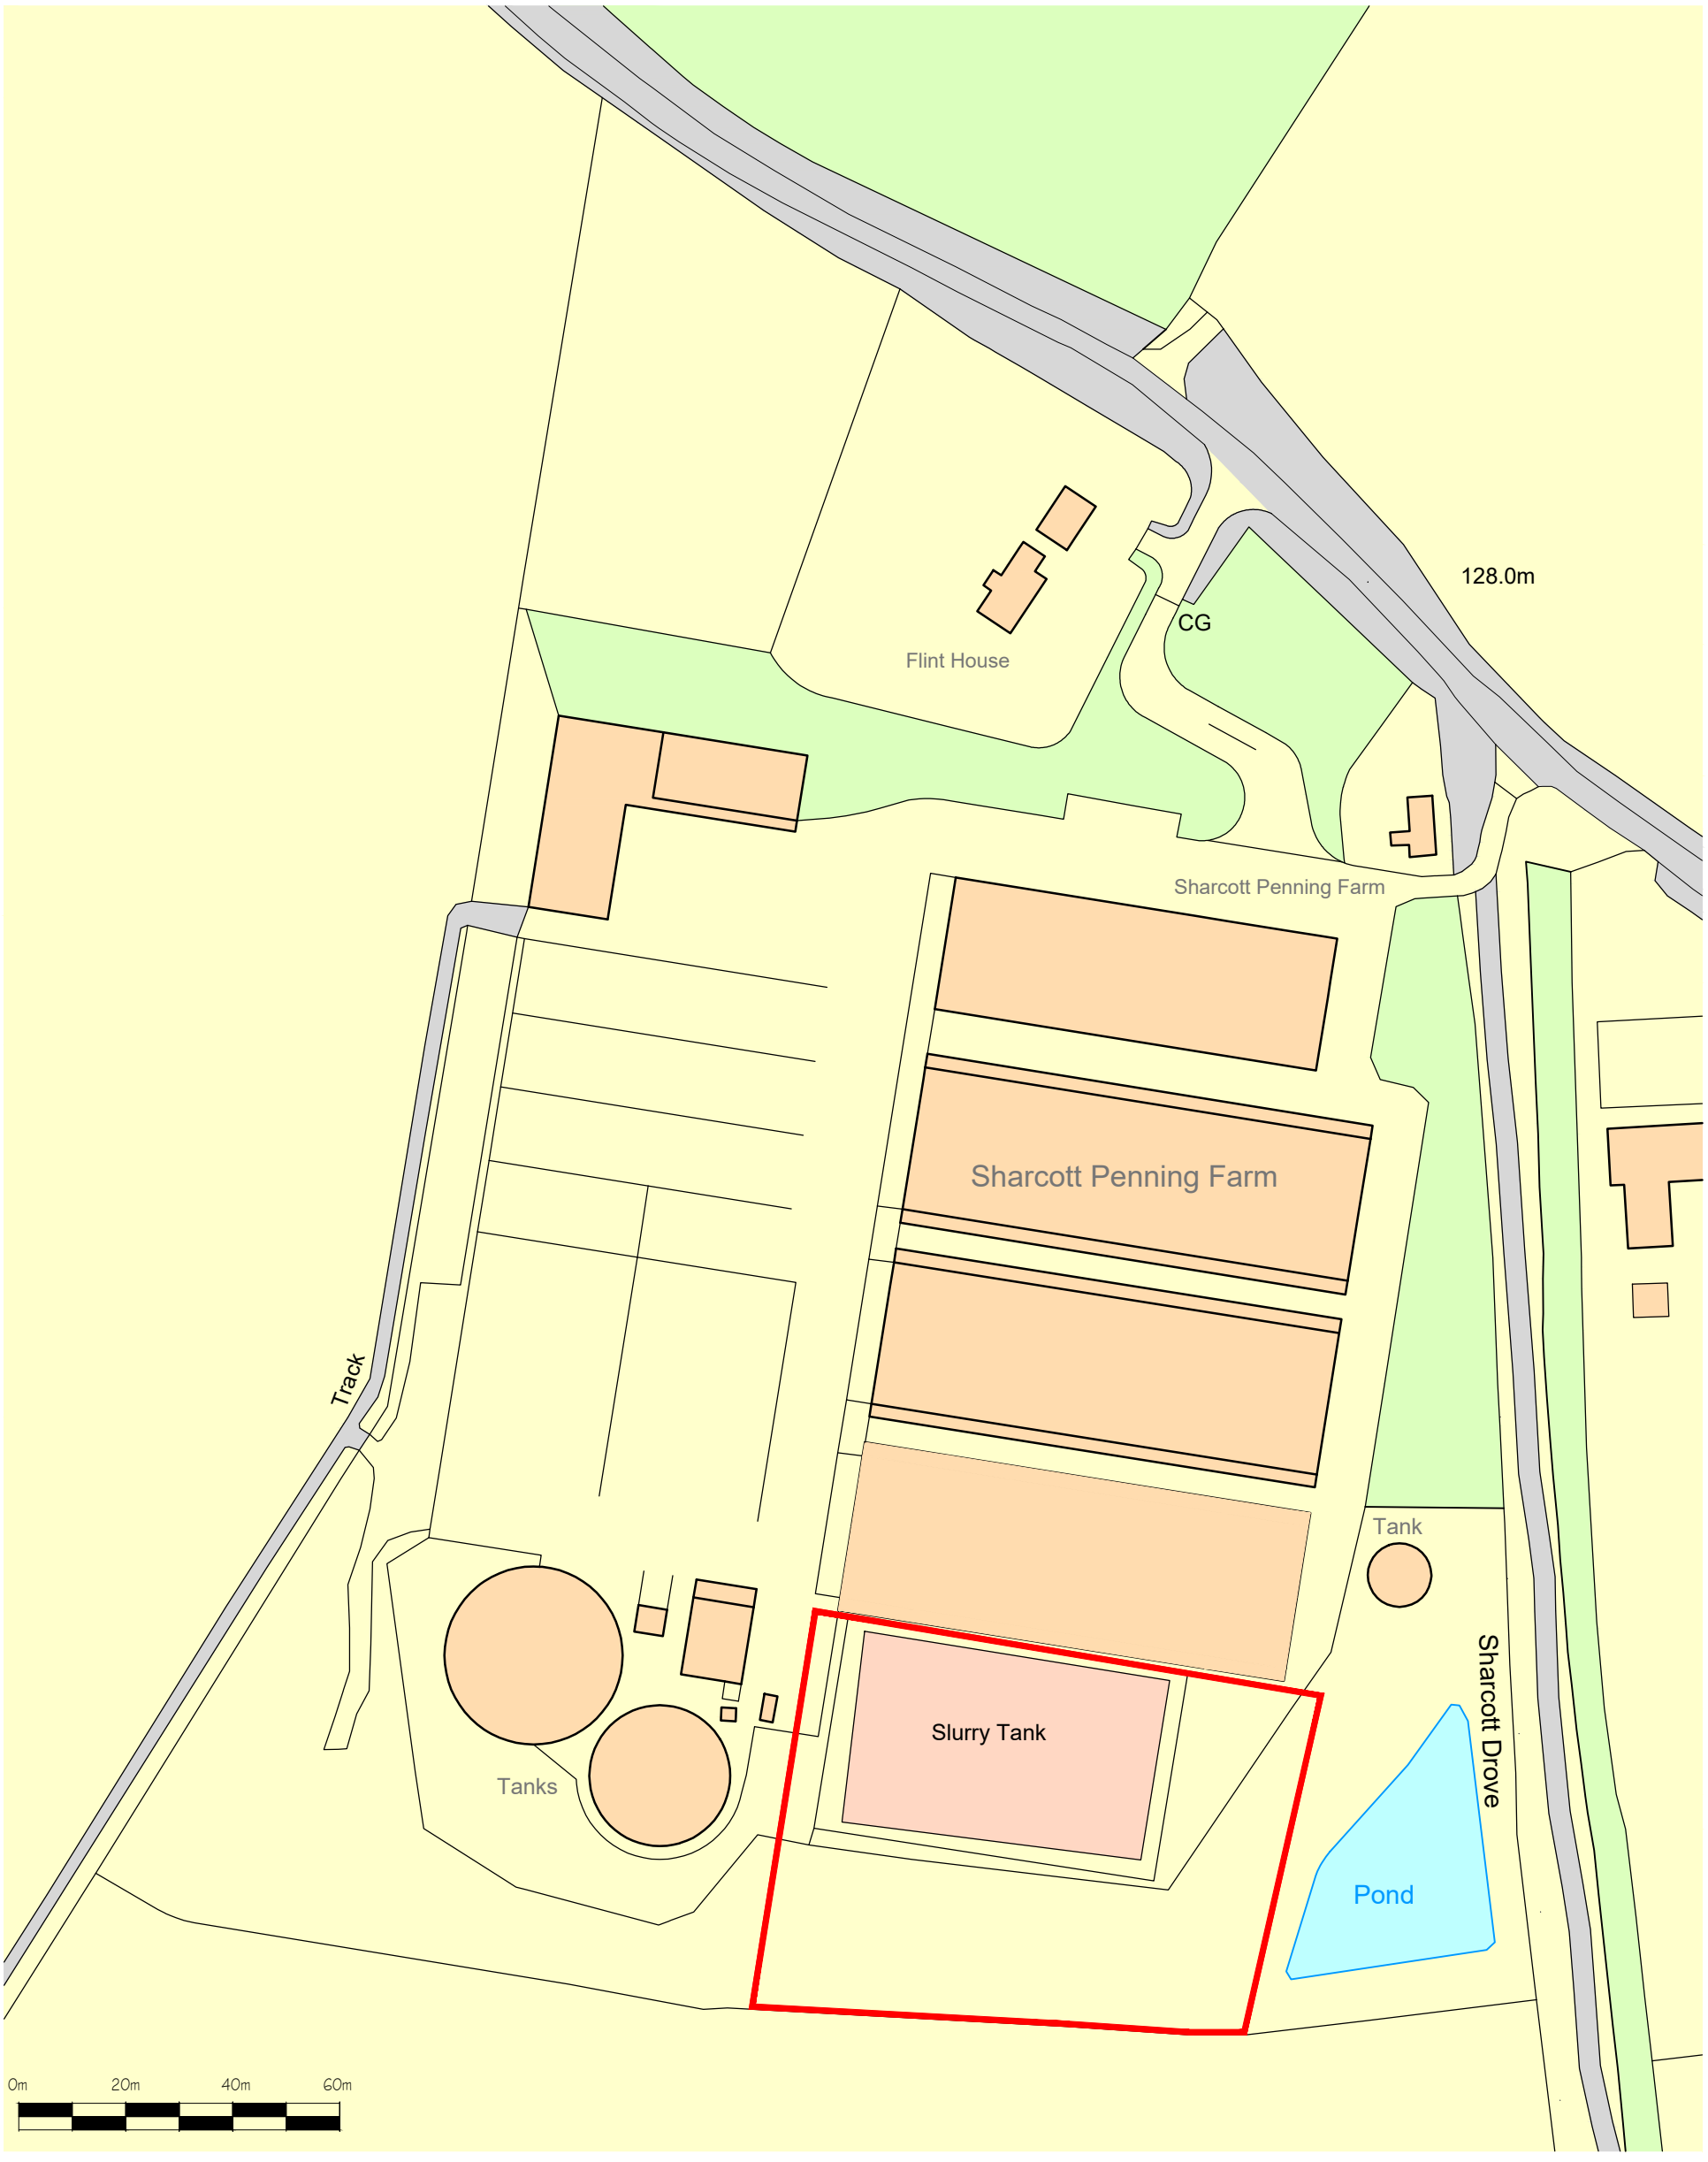

Ordnance Survey, (c) Crown Copyright 2019. All rights reserved. Licence number 100022432

FOWLER ARCHITECTURE & PLANNING

Contractors, Sub Contractors and Suppliers are to check all relevant dimensions and levels of site and buildings before commencing any shop drawings or building work.

This drawing is copyright and may not be reproduced in any part of form without the written consent of Fowler Architecture and Planning

39 High Street
Pewsey
Wiltshire
SN9 5AF
tel (01672) 569444
enquiries@faap.co.uk

revisions	initial	date
-	-	-

project
SHARCOTT PENNINGS FARM
Pewsey

drawing
Location Plan

scale	drawn by	date
1:1250 @ A3	DB	May '21

drawing no	rev
230327-01	-