

SOUTH ELEVATION

1:200

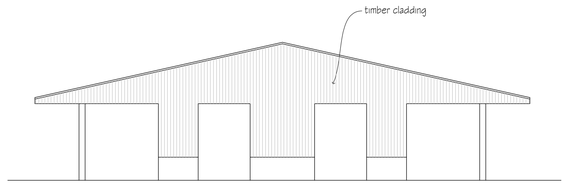

EAST ELEVATION

1:200



NORTH ELEVATION

1:200

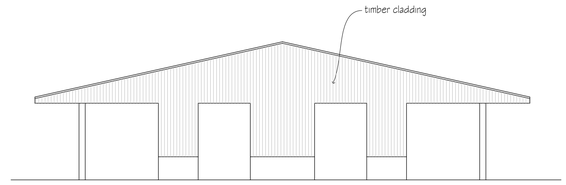

WEST ELEVATION

1:200

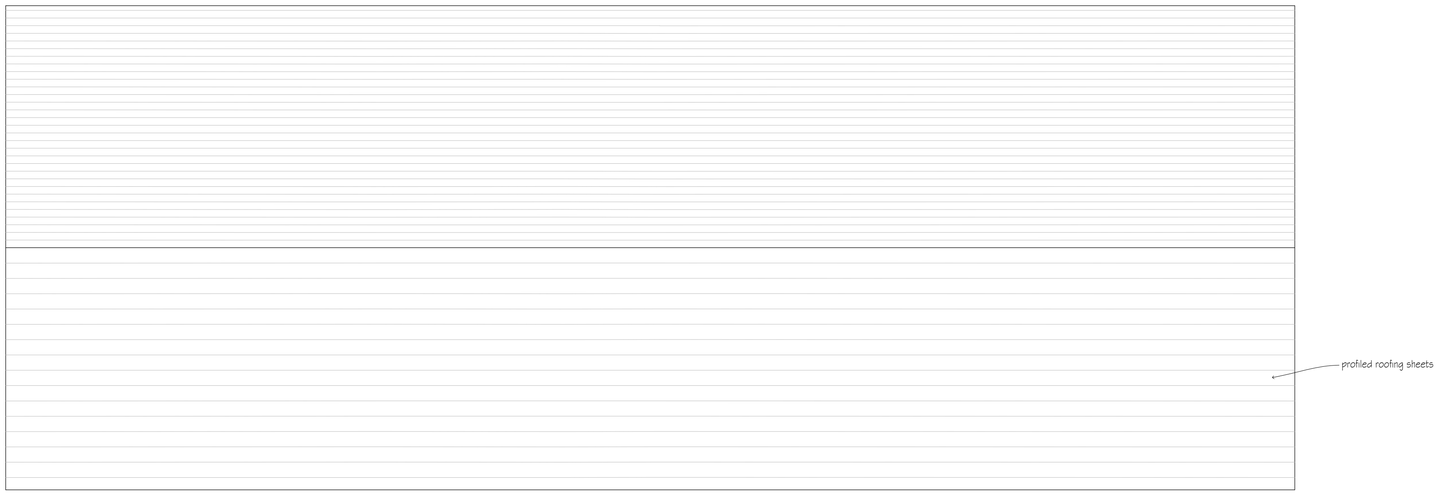

ROOF PLAN

1:200

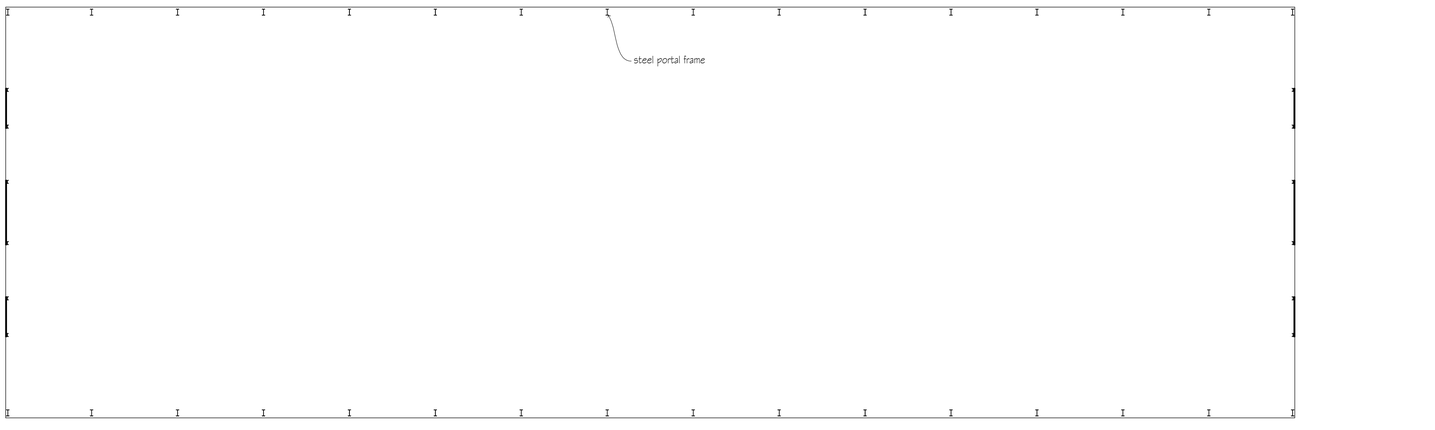

PLAN

1:200

0m 5m 10m

revisions	initial	date
-	-	-

Contractors, Sub Contractors and Suppliers are to check all relevant dimensions and levels of site and buildings before commencing any shop drawings or building work.

This drawing is copyright and may not be reproduced in any part of form without the written consent of Fowler Architecture and Planning

project

SHARCOTT PENNINGS FARM
Pewsey

drawing

Prop Barn

scale	drawn by	date
1:200 @A1	DB	April 23

drawing no	rev
230327-04	-

FOWLER ARCHITECTURE & PLANNING

39 High Street
Pewsey
Wiltshire
SN9 5AF

tel (01672) 569444
fax (01672) 569488
enquiries@faap.co.uk