WWW.NIGEL-LILLEY.CO.UK - ARCHITECTURAL CONSULTANT - FARLEY 01722 712356 - NIGEL@NIGEL-LILLEY.CO.UK

KONG COMPANY

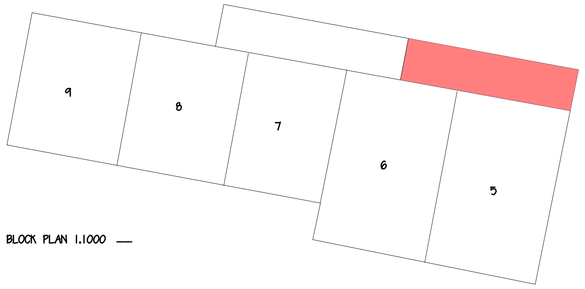

BLOCK PLAN 1.1000

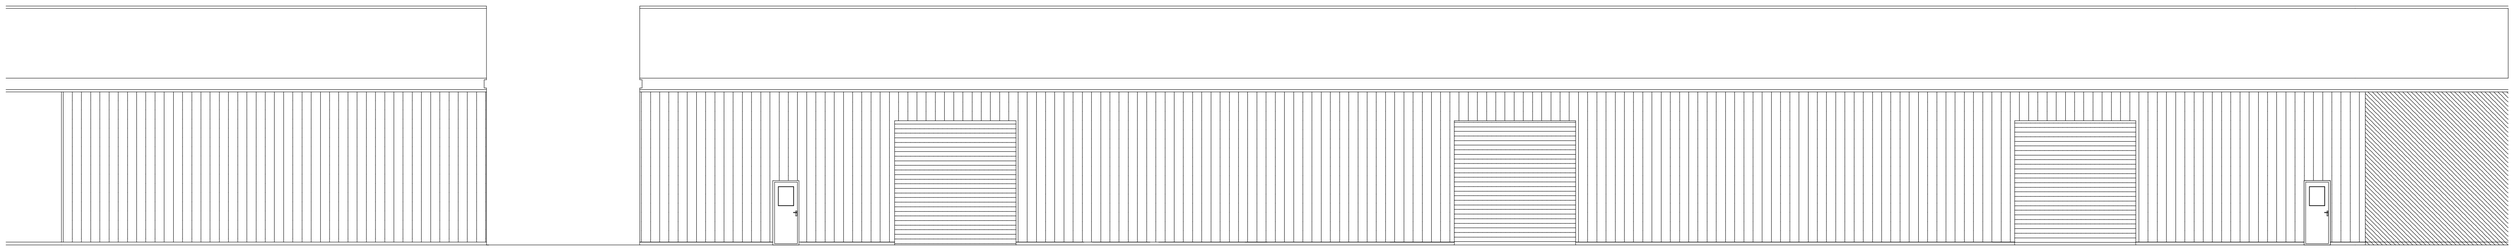

SIDE ELEVATION

FRONT ELEVATION

0 1 2 3 4 5m

proposed enclosure

at

7 high post business park

salisbury

sp4 6at

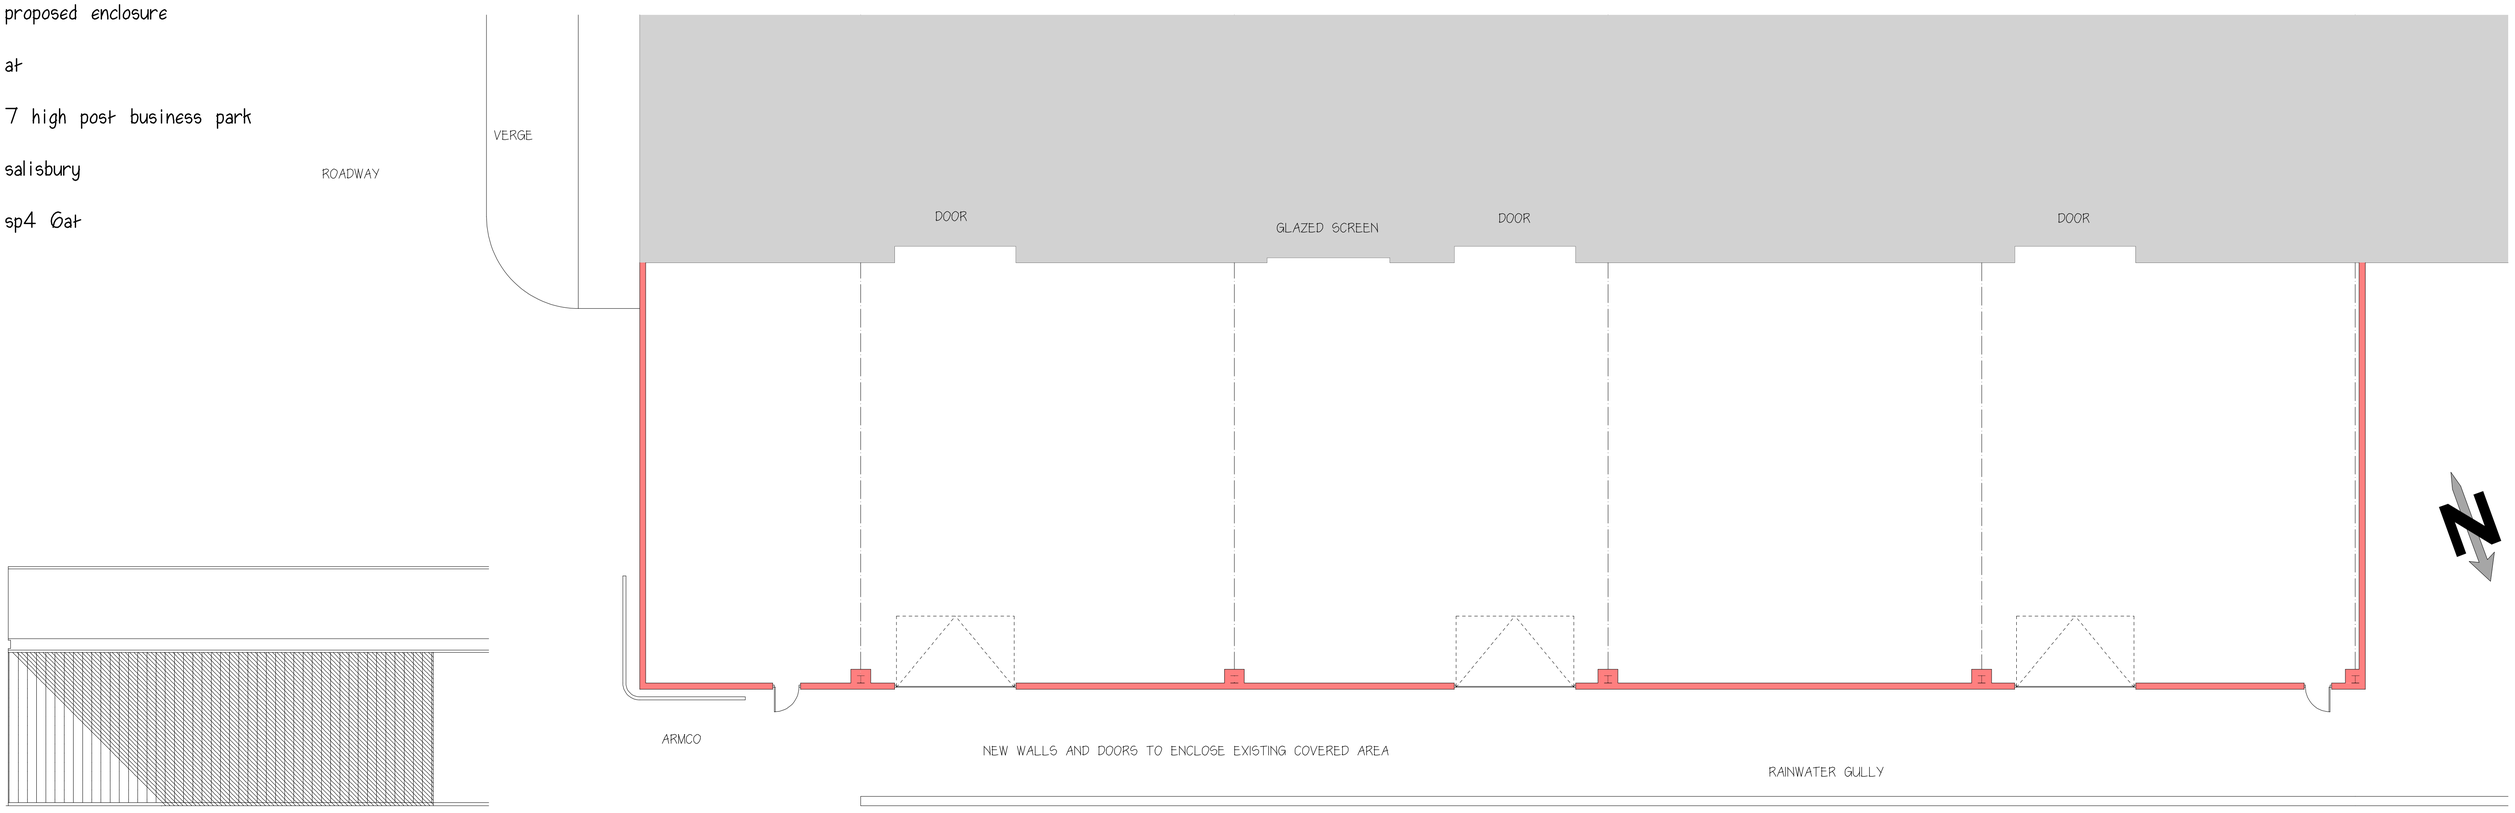

SIDE ELEVATION

PLAN AT GROUND FLOOR LEVEL

scale 1.100 date may 2023 drawing no Khp/p/02