WWW.NIGEL-LILLEY.CO.UK - ARCHITECTURAL CONSULTANT - FARLEY 01722 712356 - NIGEL@NIGEL-LILLEY.CO.UK

KONG COMPANY









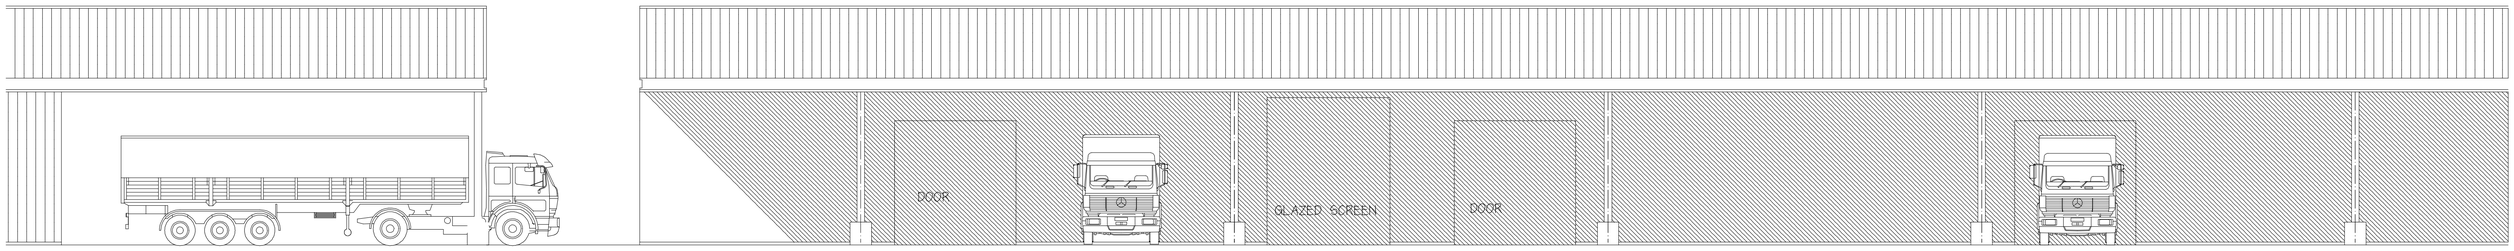

SIDE ELEVATION

FRONT ELEVATION

0 1 2 3 4 5m

proposed enclosure

at

7 high post business park

salisbury

sp4 6at

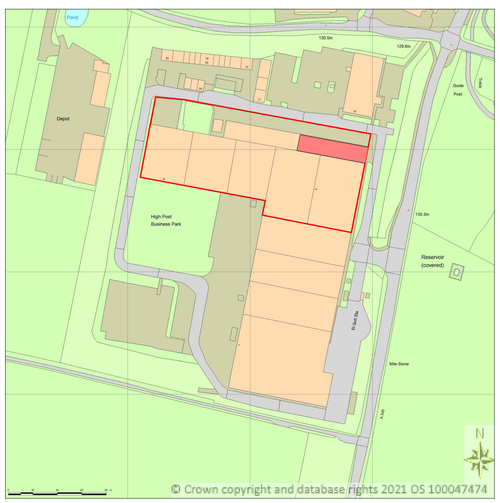

SITE LOCATION PLAN 1.2500

ROADWAY

VERGE

DOOR

GLAZED SCREEN

DOOR

DOOR

BIKE SHED

STORE CAGE

ARMCO

RAINWATER GULLY

PARKING AND ACCESS AREA

PLAN AT GROUND FLOOR LEVEL

scale 1.100 date may 2023 drawing no Khp/p/01

LINE OF ROADWAY EDGE