HW
23/02/2023

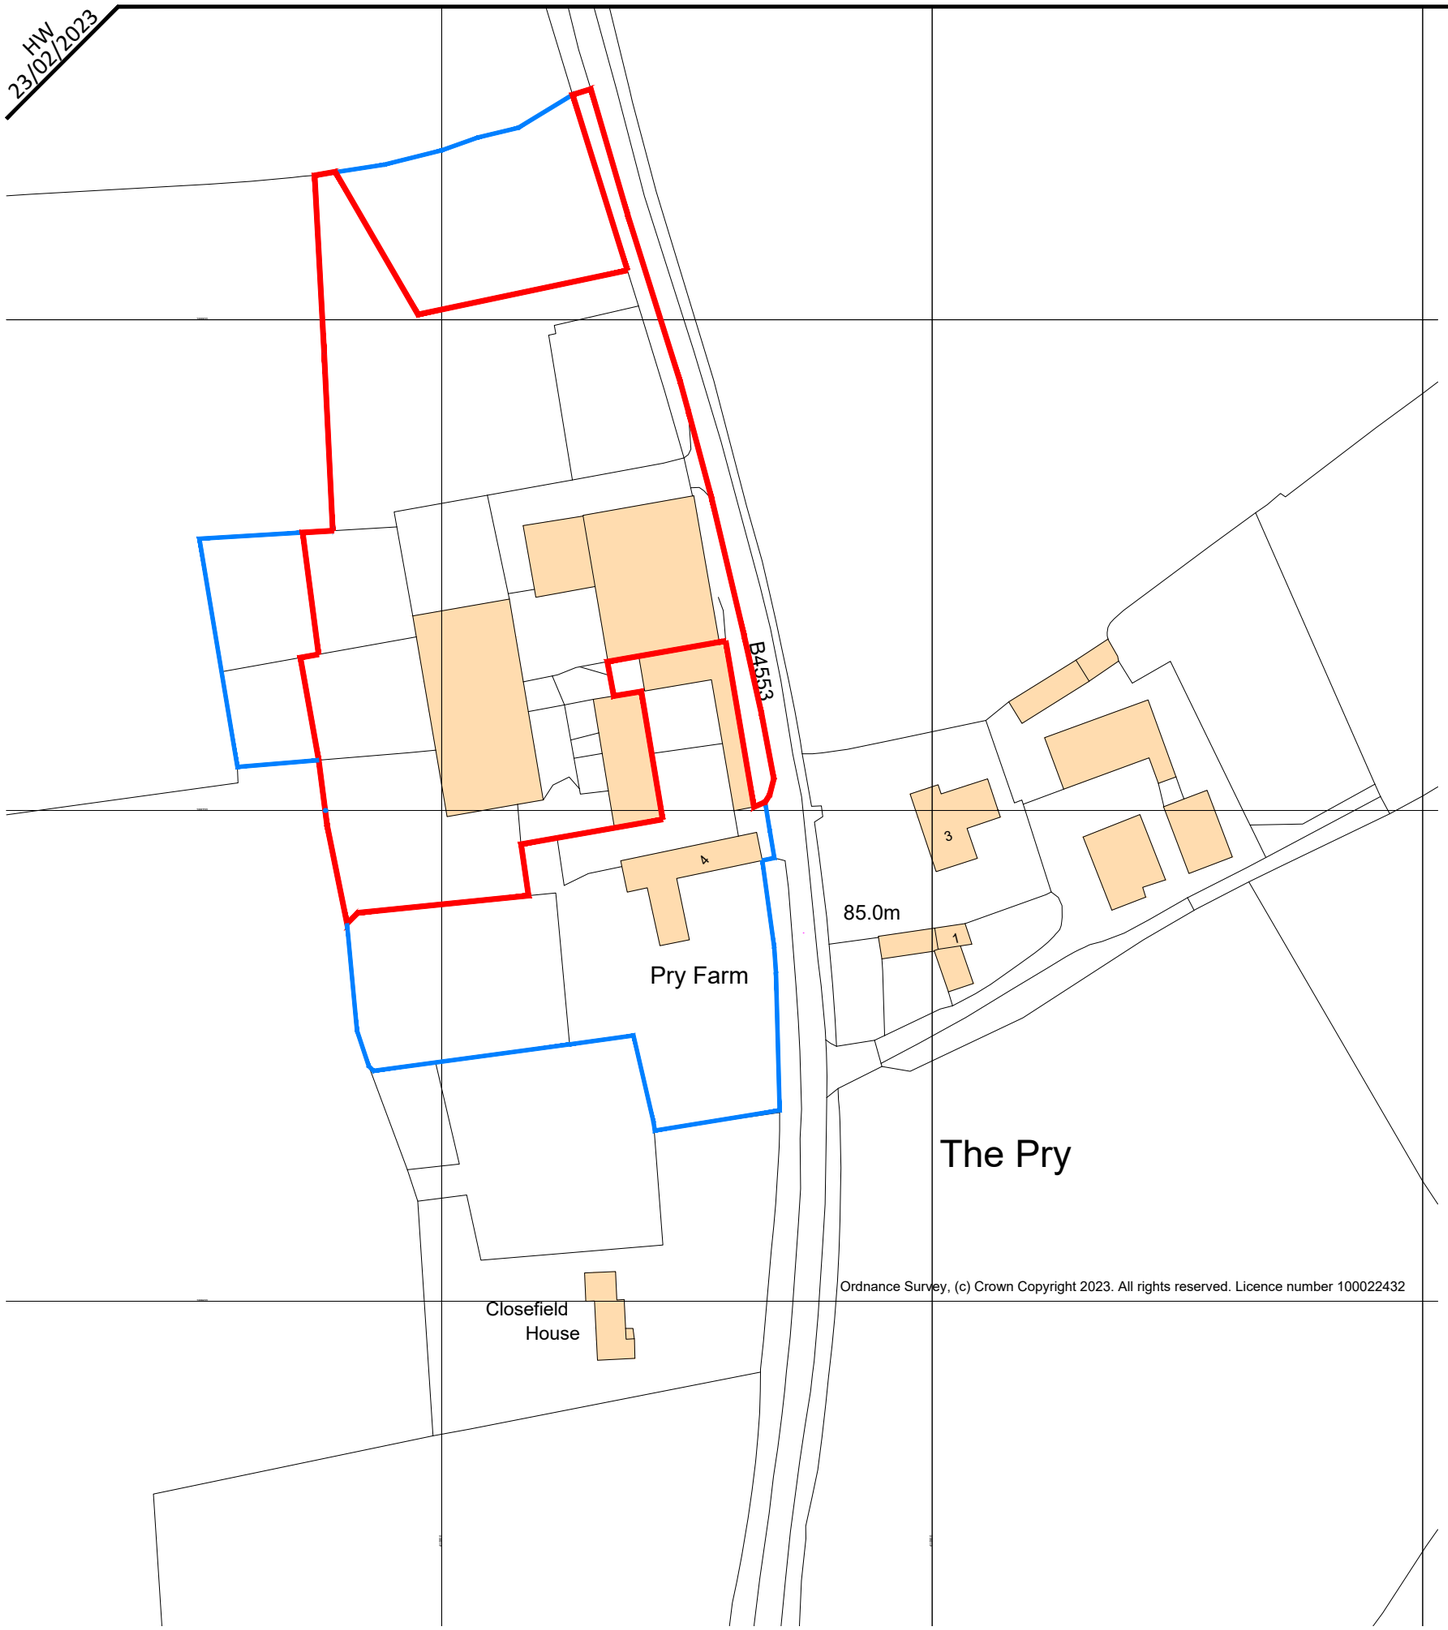


Ordnance Survey, (c) Crown Copyright 2023. All rights reserved. Licence number 100022432

NORTH

SITE LOCATION PLAN

1:1250
@ A3

MATHEWSON WATERS ARCHITECTS
The Old Surgery
Crowle Road . Lambourn RIBA Chartered Practice
Berkshire . RG17 8NR
enquiries@mw-architects.co.uk
www.mw-architects.co.uk
01488 73131
Wiltshire Studio: 07540 726562
Dentes Studio: 01380 721994

© MATHEWSON WATERS ARCHITECTS LLP

22102.100-C

PROJECT

# Pry Farm, Purton. SN5 4JP

| REVISION | DATE | AMENDMENTS |
|---|---|---|
| - | - | - |

0 10 20 30 40 50m

SCALE BAR - 1:1250

ALL FIGURED DIMENSIONS ARE TO BE TAKEN IN PREFERENCE TO SCALED DIMENSIONS AND ANY INACCURACIES ARE TO BE REPORTED TO THE ARCHITECT. DIMENSIONS TO BE CHECKED ON SITE BEFORE ANY WORK IS PUT IN HAND OR PREFABRICATED. COPYRIGHT OF THIS DRAWING IS RETAINED BY THE ARCHITECT AND IT MUST NOT BE REPRODUCED WITHOUT THEIR WRITTEN CONSENT.