CHARLTON HOUSE - SP5 4HQ - GRANARY BARN INTERNAL REFURBISHMENT.

REF: PL/2023/01328.

DRAWINGS BY PAUL LE CLÈRE 29 APRIL 2023.

DRAWING REF: CHIGBIR1.

A) PLAN VIEW OF WALL SECTION REFURBISHMENT.

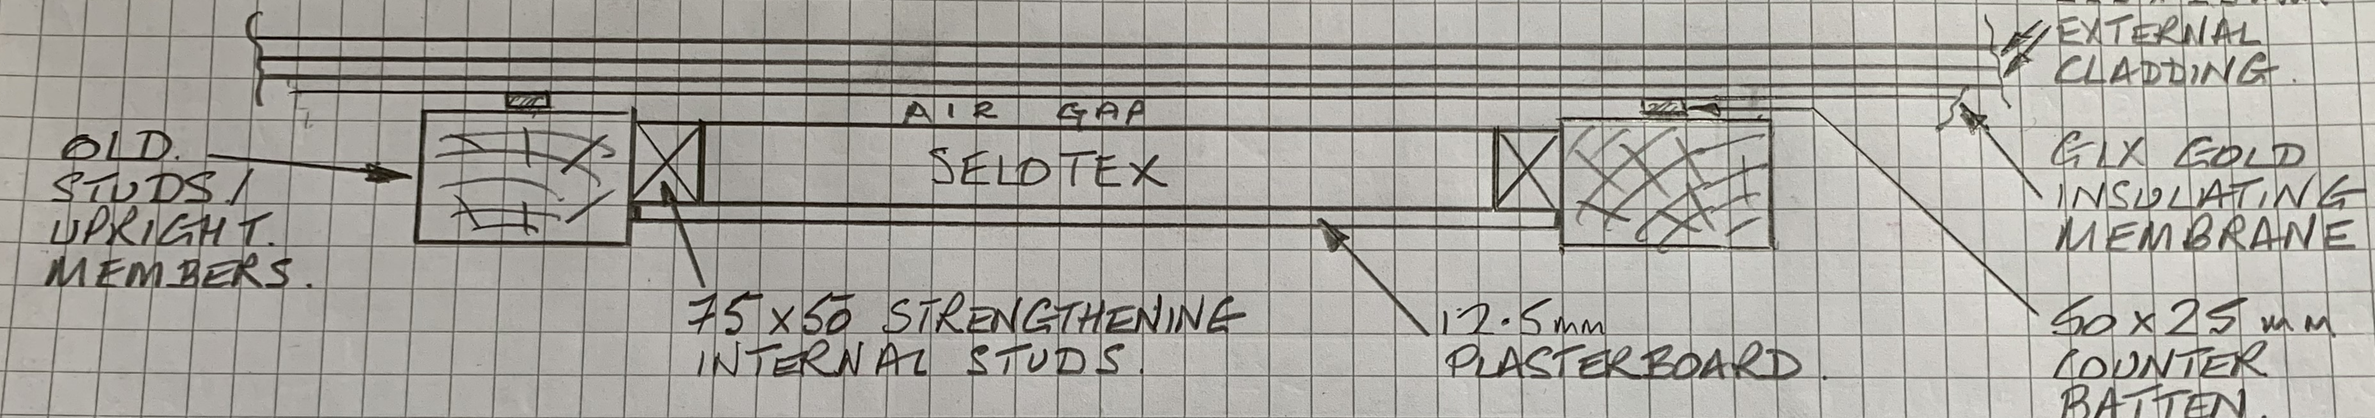

B) PLAN VIEW OF CEILING SECTION REFURBISHMENT.

