

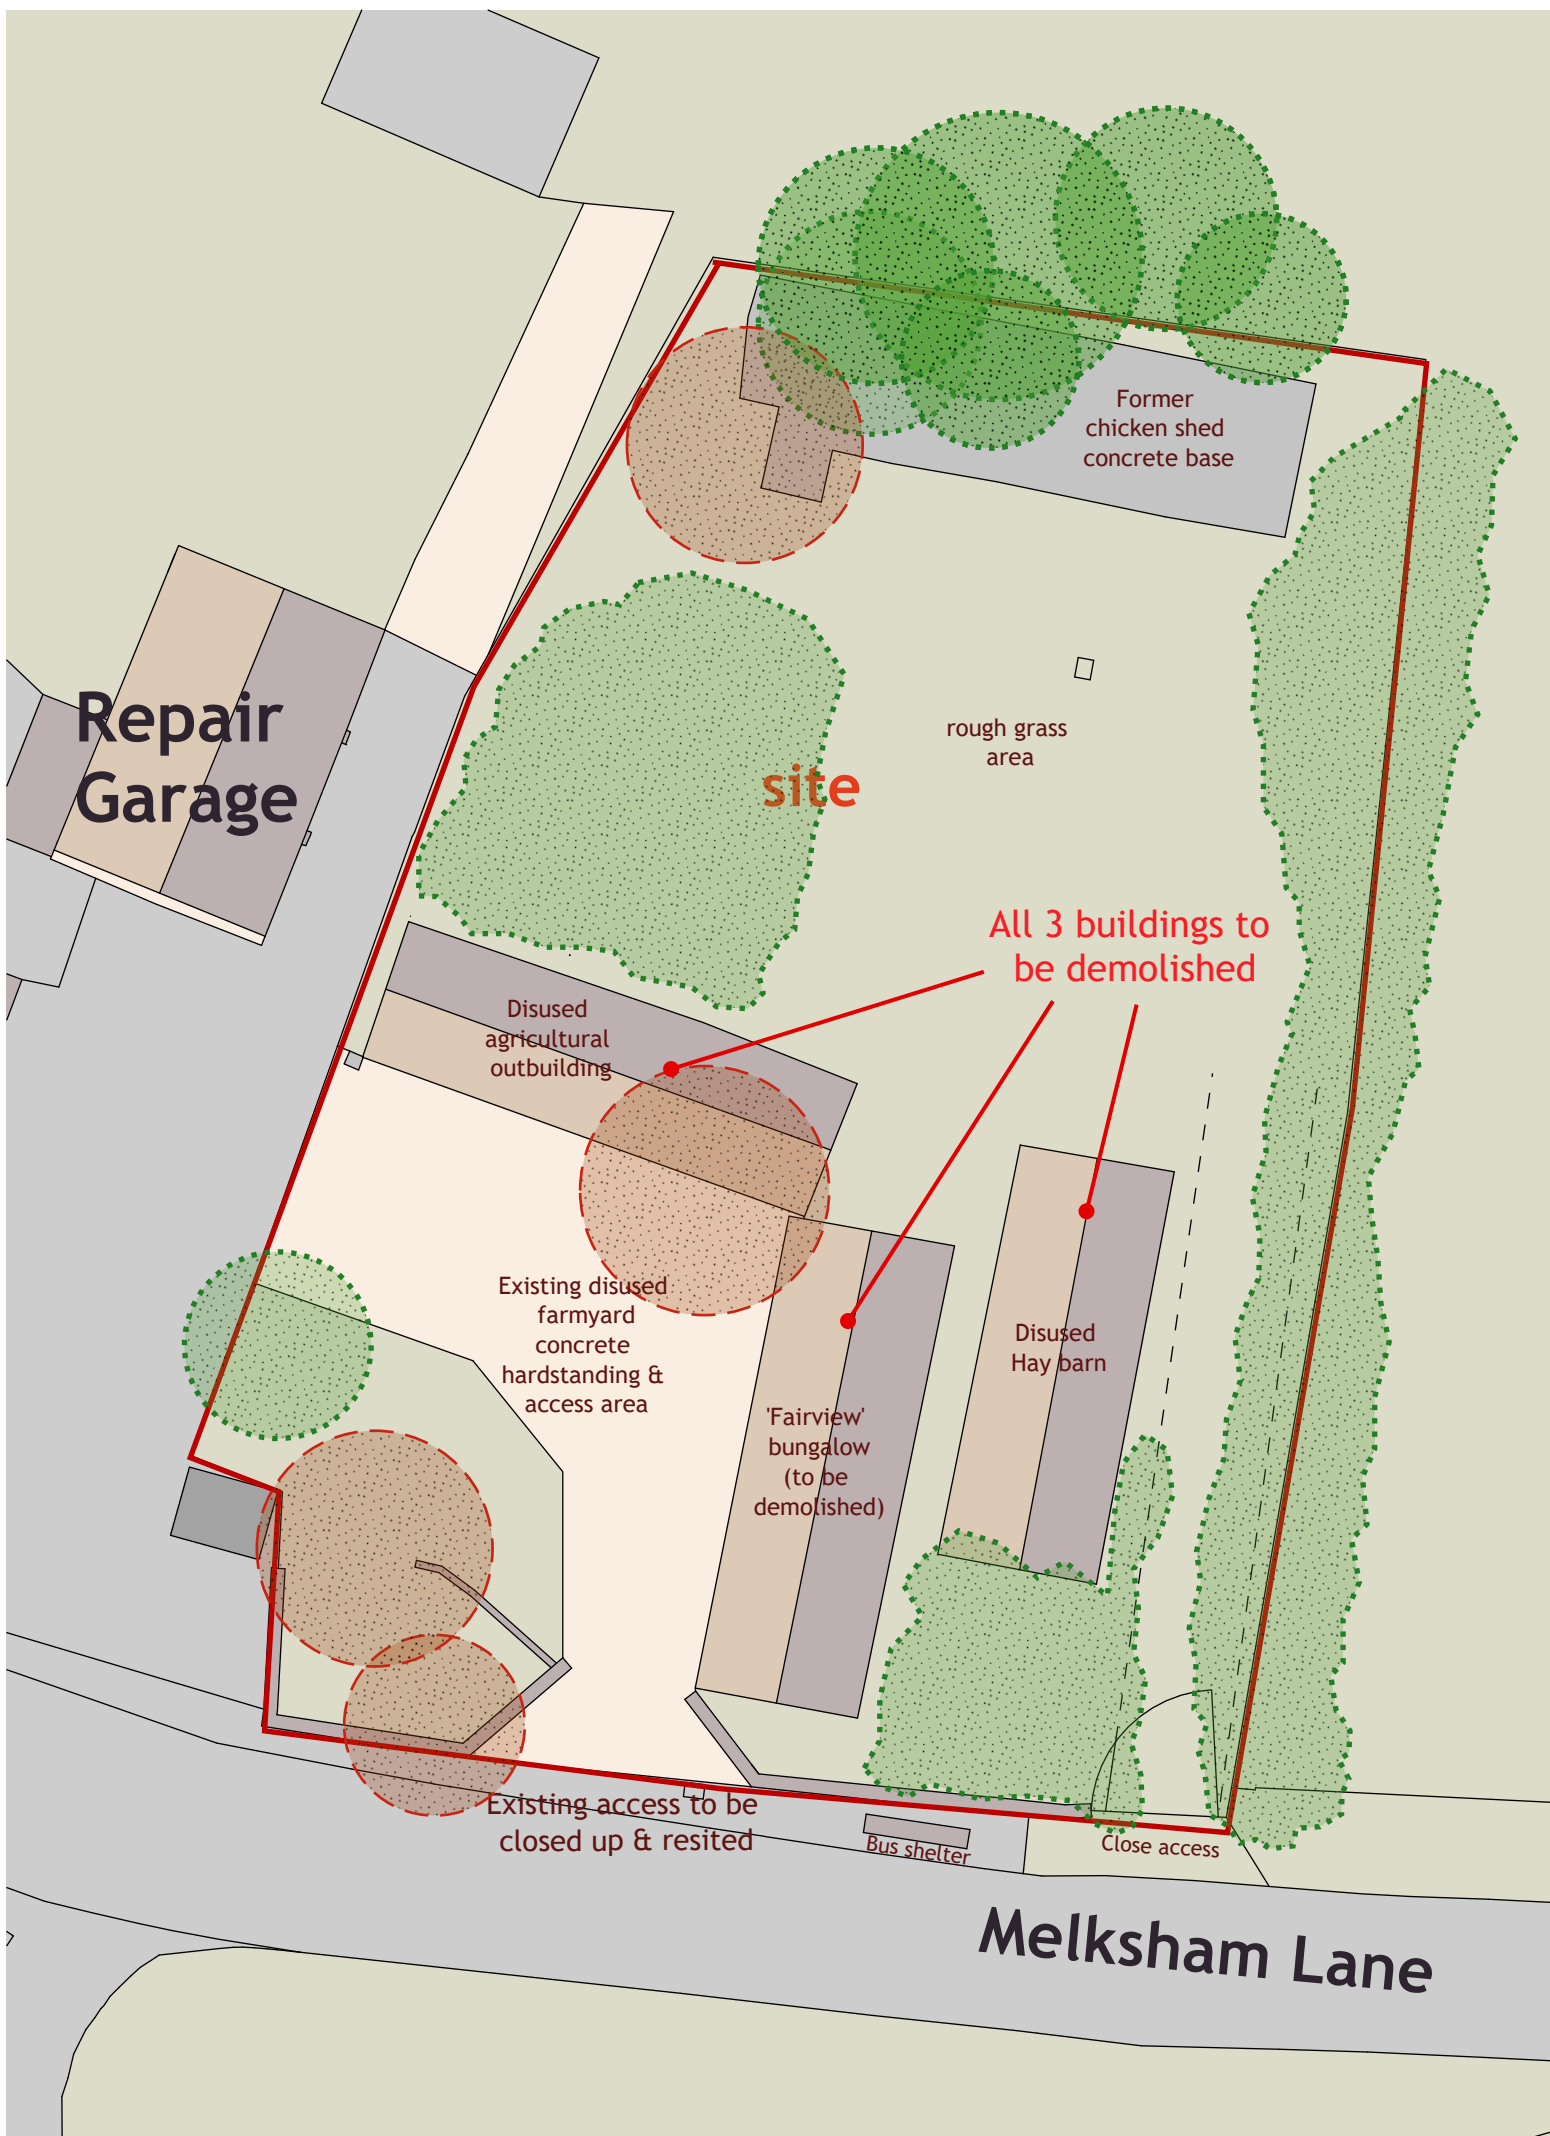



Redevelopment of former farmyard and bungalow: land at Fairview, The Common, Broughton Gifford, Wiltshire SN12 8LX

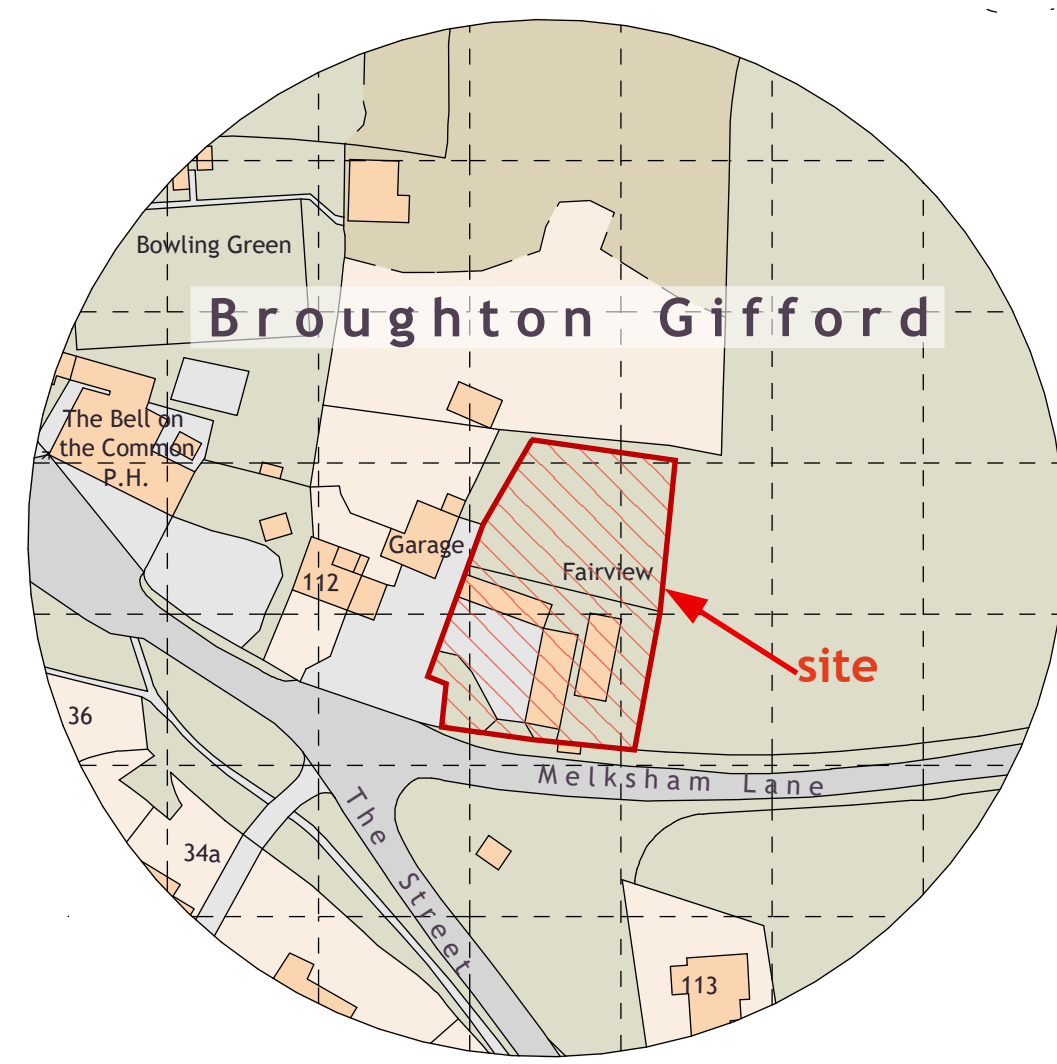

Block Plan 1 : 250

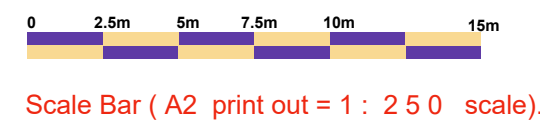

Location Plan 1 : 2500

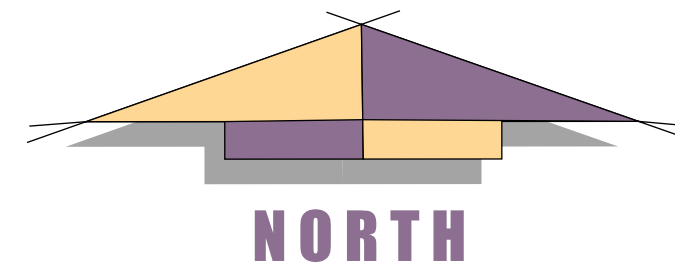

CHARLES MANNING
ARCHITECTURAL & PLANNING CONSULTANT
OFFICE 129, 8 THE BRIDGE, CHIPPENHAM, WILTS SN15 1EX
TEL: 01249 652218 mob: 07976738504 email: mail@charlesmanning.co.uk

DRAWING No:- 1014 / CAM/2023/1
DATE :- APRIL 2023 REV:
SCALES :- BLOCK PLAN 1 : 250

PROJECT: Redevelopment 2 houses (revised design), Land at Fairview, The Common, Broughton Gifford, SN12 8LX

CHARLES MANNING, this drawing/design is COPYRIGHT and cannot be copied or used in anyway for the above project or similar ventures, by any means without the express permission of Charles Manning. Always use written measurements in preference to scaling, if in doubt ask, report any discrepancies & always use the latest approved plans by Local Authority. Consult on any design changes to the project, so amendments can be made.