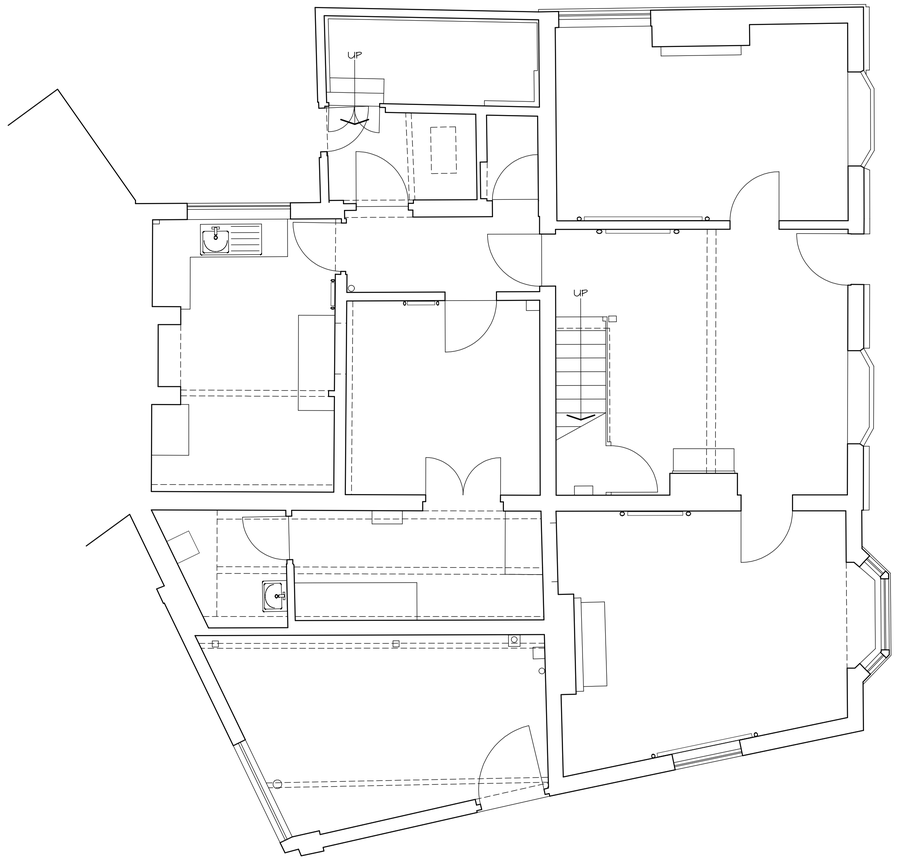

EXISTING GROUND FLOOR PLAN - 1: 50

BASED ON DRAWING 020523-3296-GRD PRODUCED BY TOTAL SURVEY SOLUTIONS

0 5m

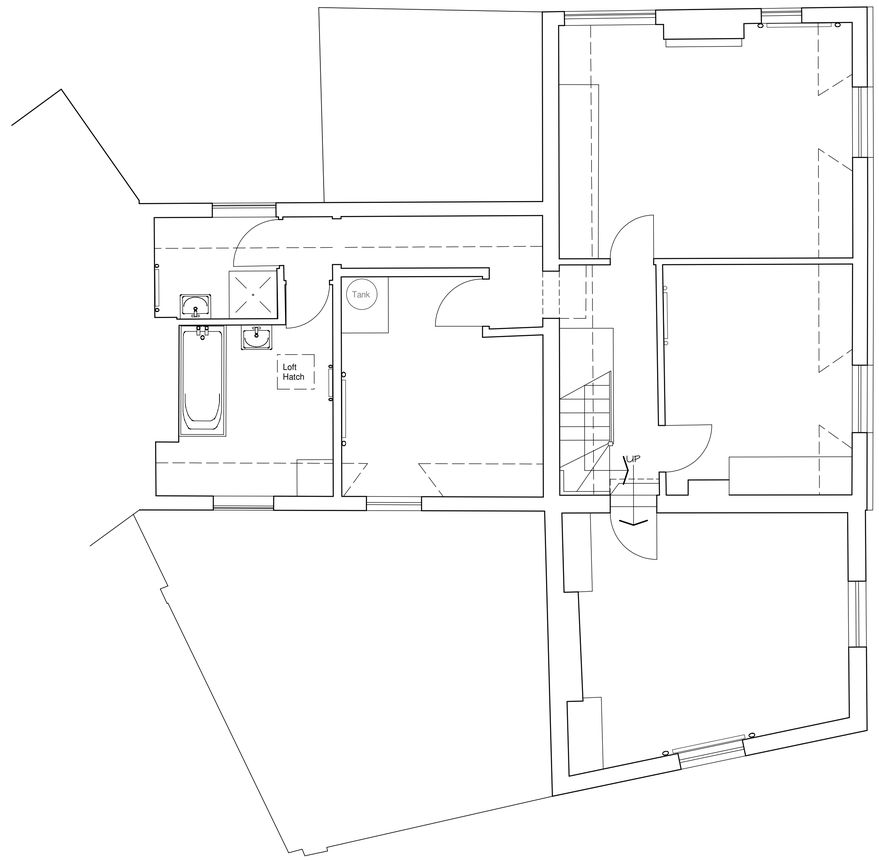

EXISTING FIRST FLOOR PLAN - 1: 50

BASED ON DRAWING 020523-3296-1ST PRODUCED BY TOTAL SURVEY SOLUTIONS

0 5m

christmas & brugge
chartered surveyors

45 CHARLES STREET
DORCHESTER DORSET
DT1 1EE
TEL: 01305 264917

info@christmasandbrugge.co.uk

PROJECT & CLIENT: 'WILDERNESS COTTAGE'
SHADY CORNER SALISBURY
WILTSHIRE SP1 2RE

FOR GODOLPHIN SCHOOL SALISBURY

DRAWING TITLE: EXISTING FLOOR PLANS

Rev C			
Rev B			
Rev A			
DRAWN BY: DSB	SCALE: 1: 50 @ A1	DATE: 10 MAY '23	Drg No. 13103/01

Copyright of this drawing is held by Christmas & Brugge. No reproduction without permission. Do not scale. Use figured dimensions only.

Rev