

NORTH ELEVATION - 1: 50



EAST ELEVATION - 1: 50



SOUTH ELEVATION - 1: 50

BASED ON DRAWING 020523-3296-ELEV PRODUCED BY TOTAL SURVEY SOLUTIONS

0 2m

NOTE:

NUMBERS INDICATED REFERENCE THOSE ON ACCOMPANYING DESIGN & ACCESS STATEMENT

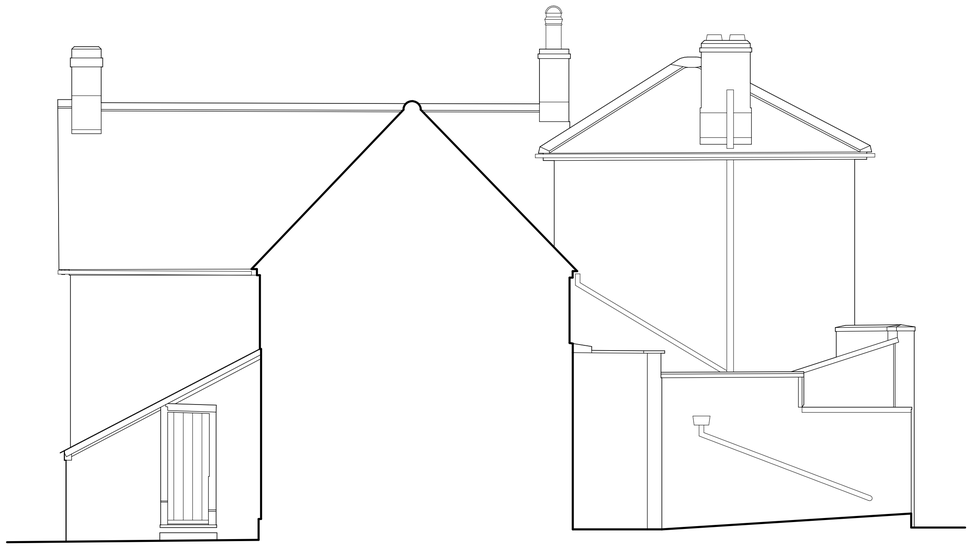

WEST ELEVATION - 1: 50

christmas & brugge
chartered surveyors

45 CHARLES STREET
DORCHESTER DORSET
DT1 1EE
TEL: 01305 264917

info@christmasandbrugge.co.uk

PROJECT & CLIENT: 'WILDERNESS COTTAGE' SHADY CORNER SALISBURY WILTSHIRE SP1 2RE

FOR GODOLPHIN SCHOOL SALISBURY

DRAWING TITLE: ELEVATIONS

Rev C			
Rev B			
Rev A			
DRAWN BY: DSB	SCALE: 1: 50 @ A1	DATE: 18 MAY '23	Drg No. 13103/04
			Rev

Copyright of this drawing is held by Christmas & Brugge. No reproduction without permission. Do not scale. Use figured dimensions only.