
Notes

Report any discrepancies to the author.

This drawing is copyrighted to Temple Ford Design LTD.

2.0 0.0 2.0 4.0 6.0 8.0 10.0

Scale 1/200 (in metres)

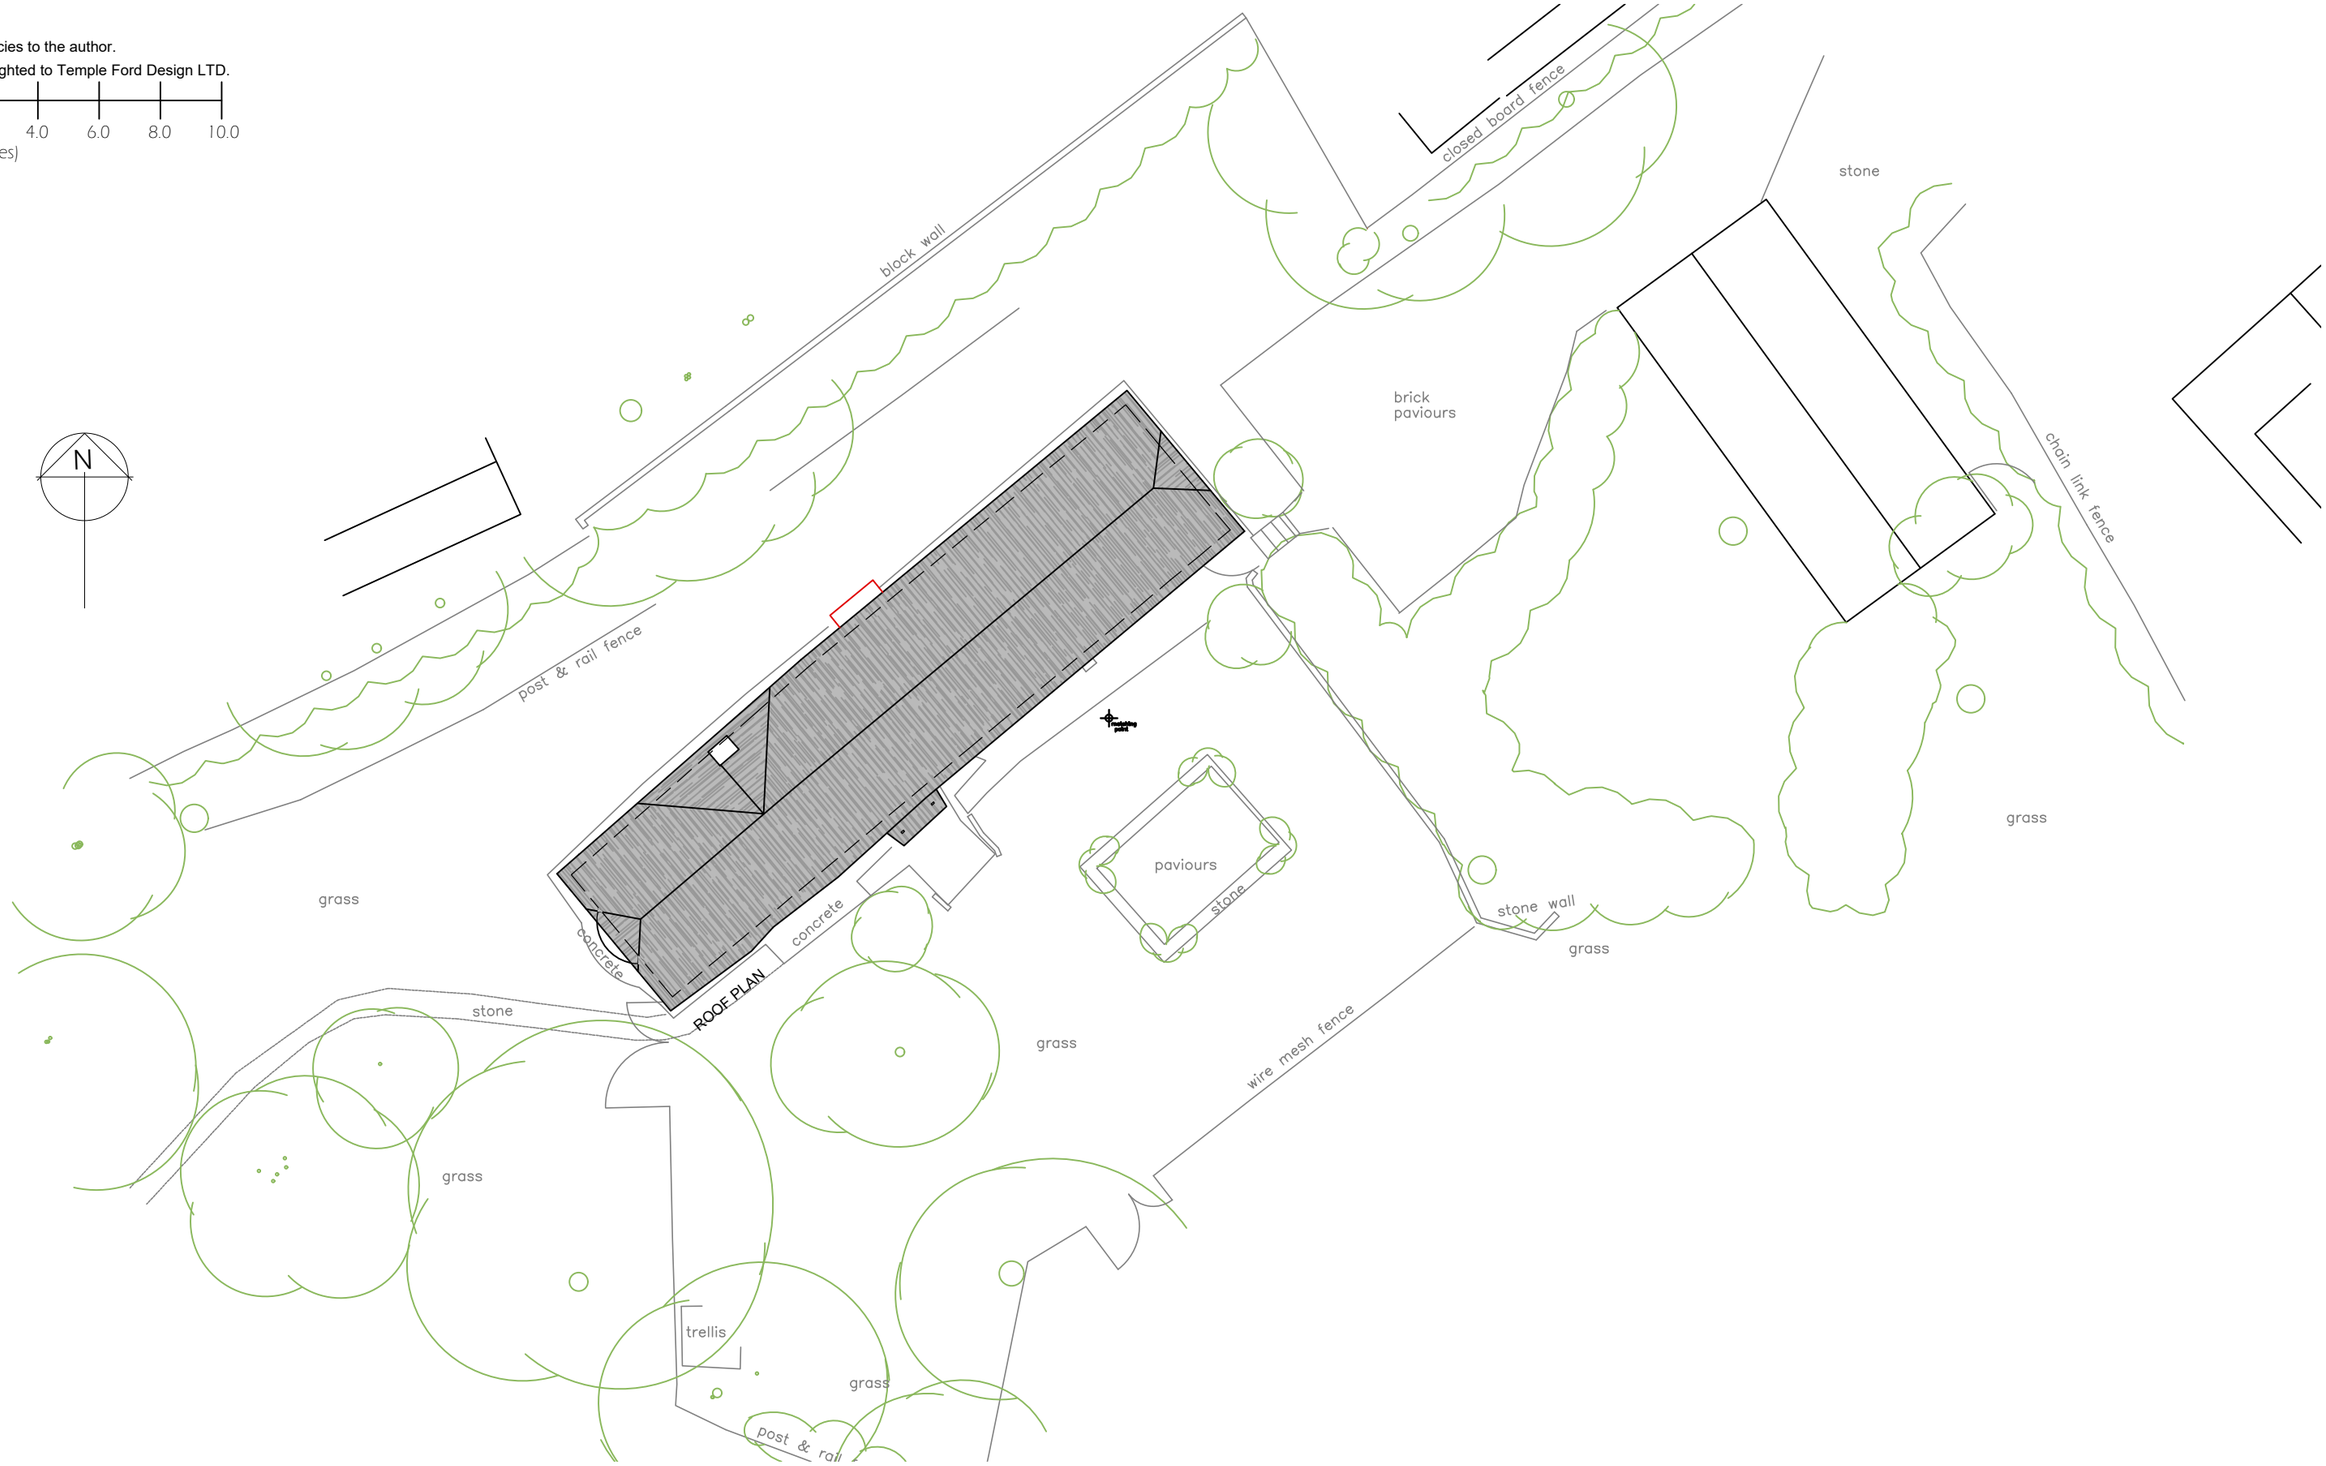

Revision Notes:

Rev:	Date:	Description:
~	~	~

Date: December 2022

Scale @ A3: 1/200

Drawing Status:	Drawn:	Checked:
Design	JC	dmm

Project: Extension and Alterations to Brook Cottage, Shrewton

Drawing Title: Site Plan as Existing

Client: Mr J Chance ~

Project:	Dwg No:	Rev:
2063	904	~

Temple Ford Design Ltd architects

T 023 8027 6393

E templeforddesign@gmail.com W templeforddesign.co.uk