

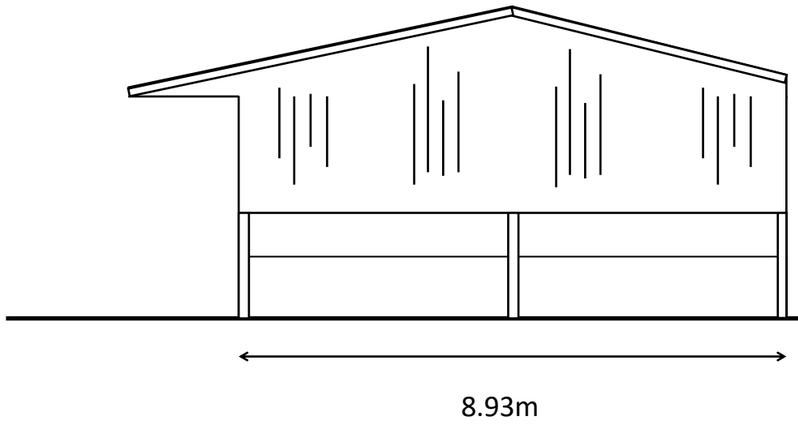


SOUTH WEST ELEVATION

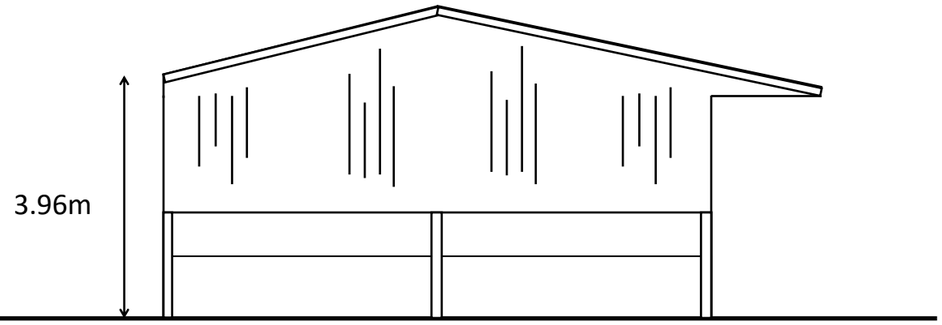

NORTH EAST ELEVATION

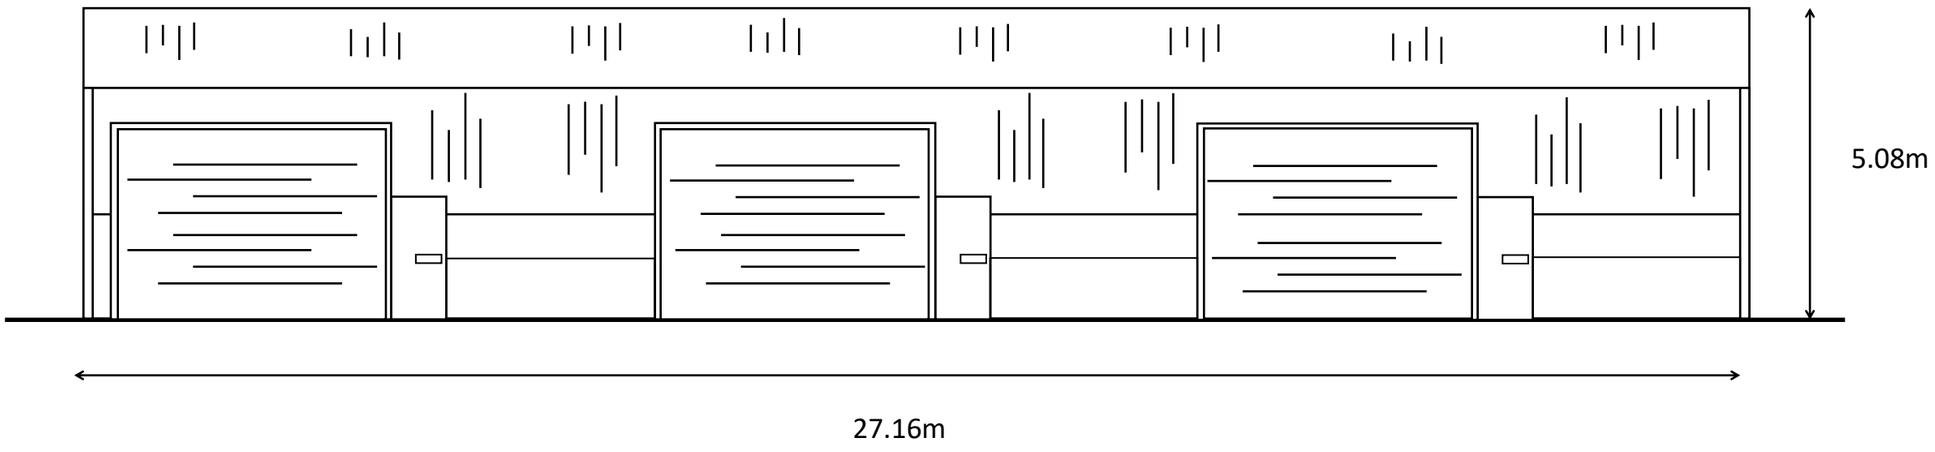

NORTH WEST ELEVATION

NOTE No South-East elevation is shown due to being connected to the other buildings

(Please see block plan details)

Project: Retrospective agricultural building and change of use to flexible commercial

Site: Lower Farm, Rowde, Devizes

EXISTING ELEVATIONS

SCALE 1:100 @ A3

webbpaton