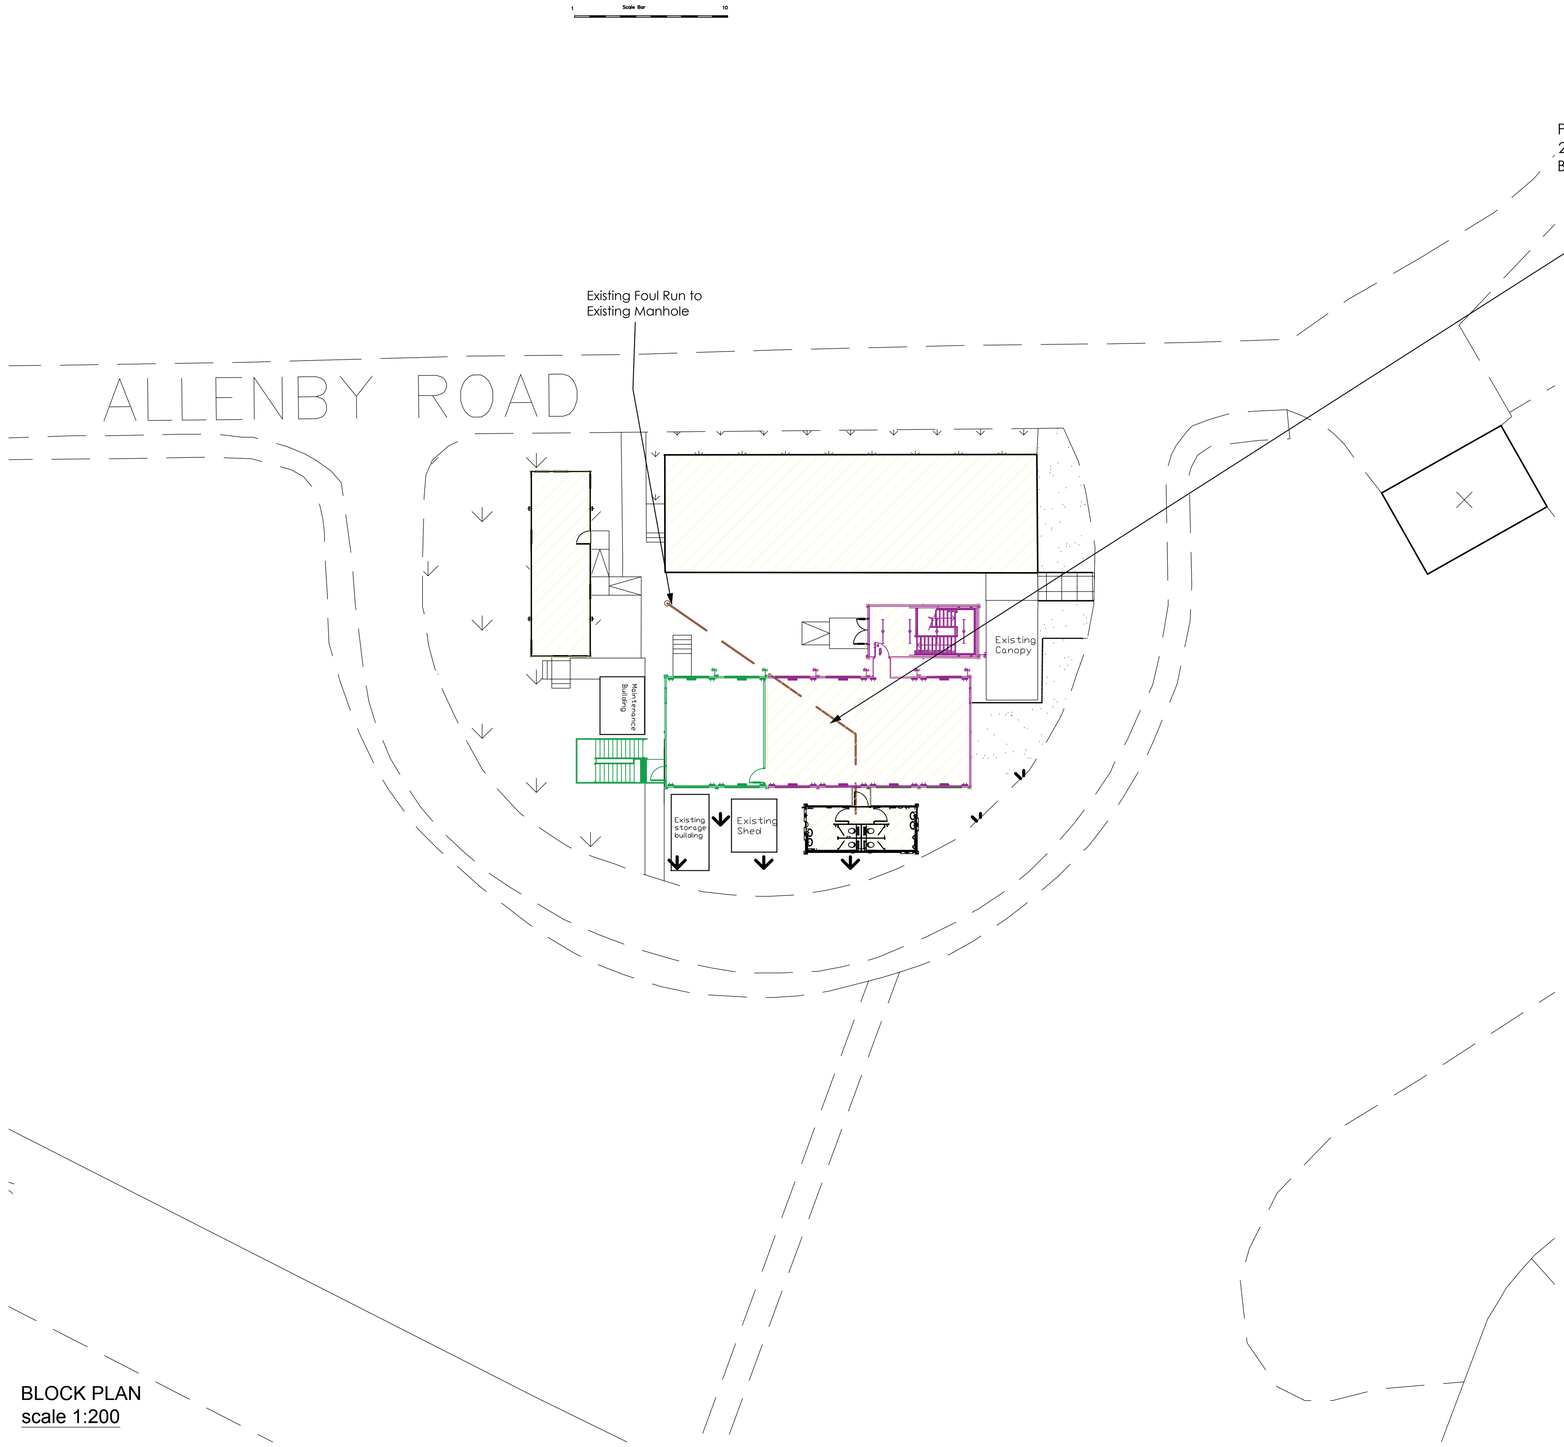

BLOCK PLAN
scale 1:200

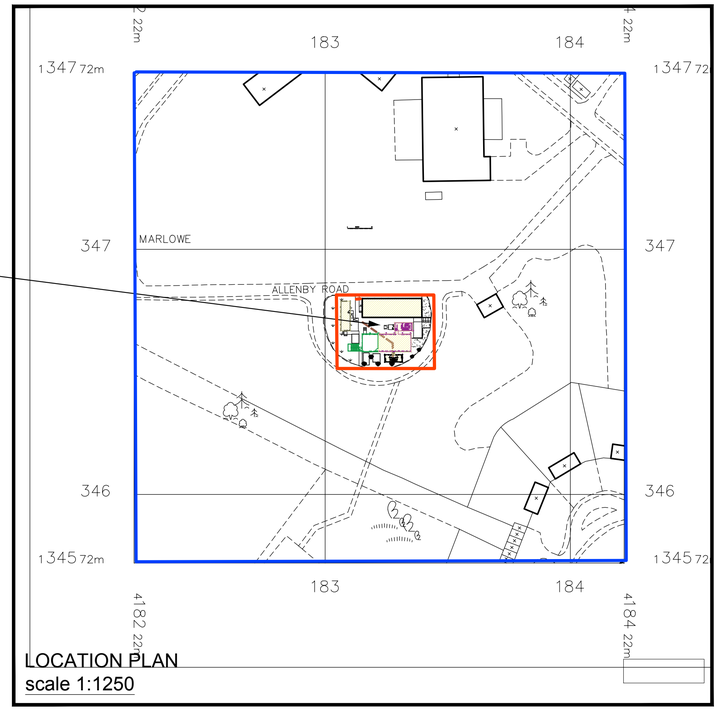

LOCATION PLAN
scale 1:1250

© Crown Copyright 2006
Reproduction in whole or in part is prohibited
without the prior permission of Ordnance Survey.

Temporary Portakabin Buildings

Existing first floor

Proposed first floor extension

Title

Portakabin

Project

Proposed Location & Block Plan

Proposed extension to existing first floor
NARU
at Defence CBRN Centre
Winterbourne Gunner
Salisbury SP4 0ES.

Date: 12th March 2018

Scale : 1:200 & 1:1250 @ A1

Drawing Number
TSLP220148730 PR

NOTES:
- Site plan is based on existing Ordnance Survey information
- Responsibility is not accepted for errors made by others in scaling from this drawing. Contractors must check all dimensions on site. Discrepancies must be reported to the drawing owner before proceeding.

KEY:
Application Boundary
Area owned by client but not in application

Rev.	Date	Notes	

Portakabin Limited 2000
This drawing is the property of Portakabin Limited,
it must not be copied or reproduced or divulged
to anyone without written permission.