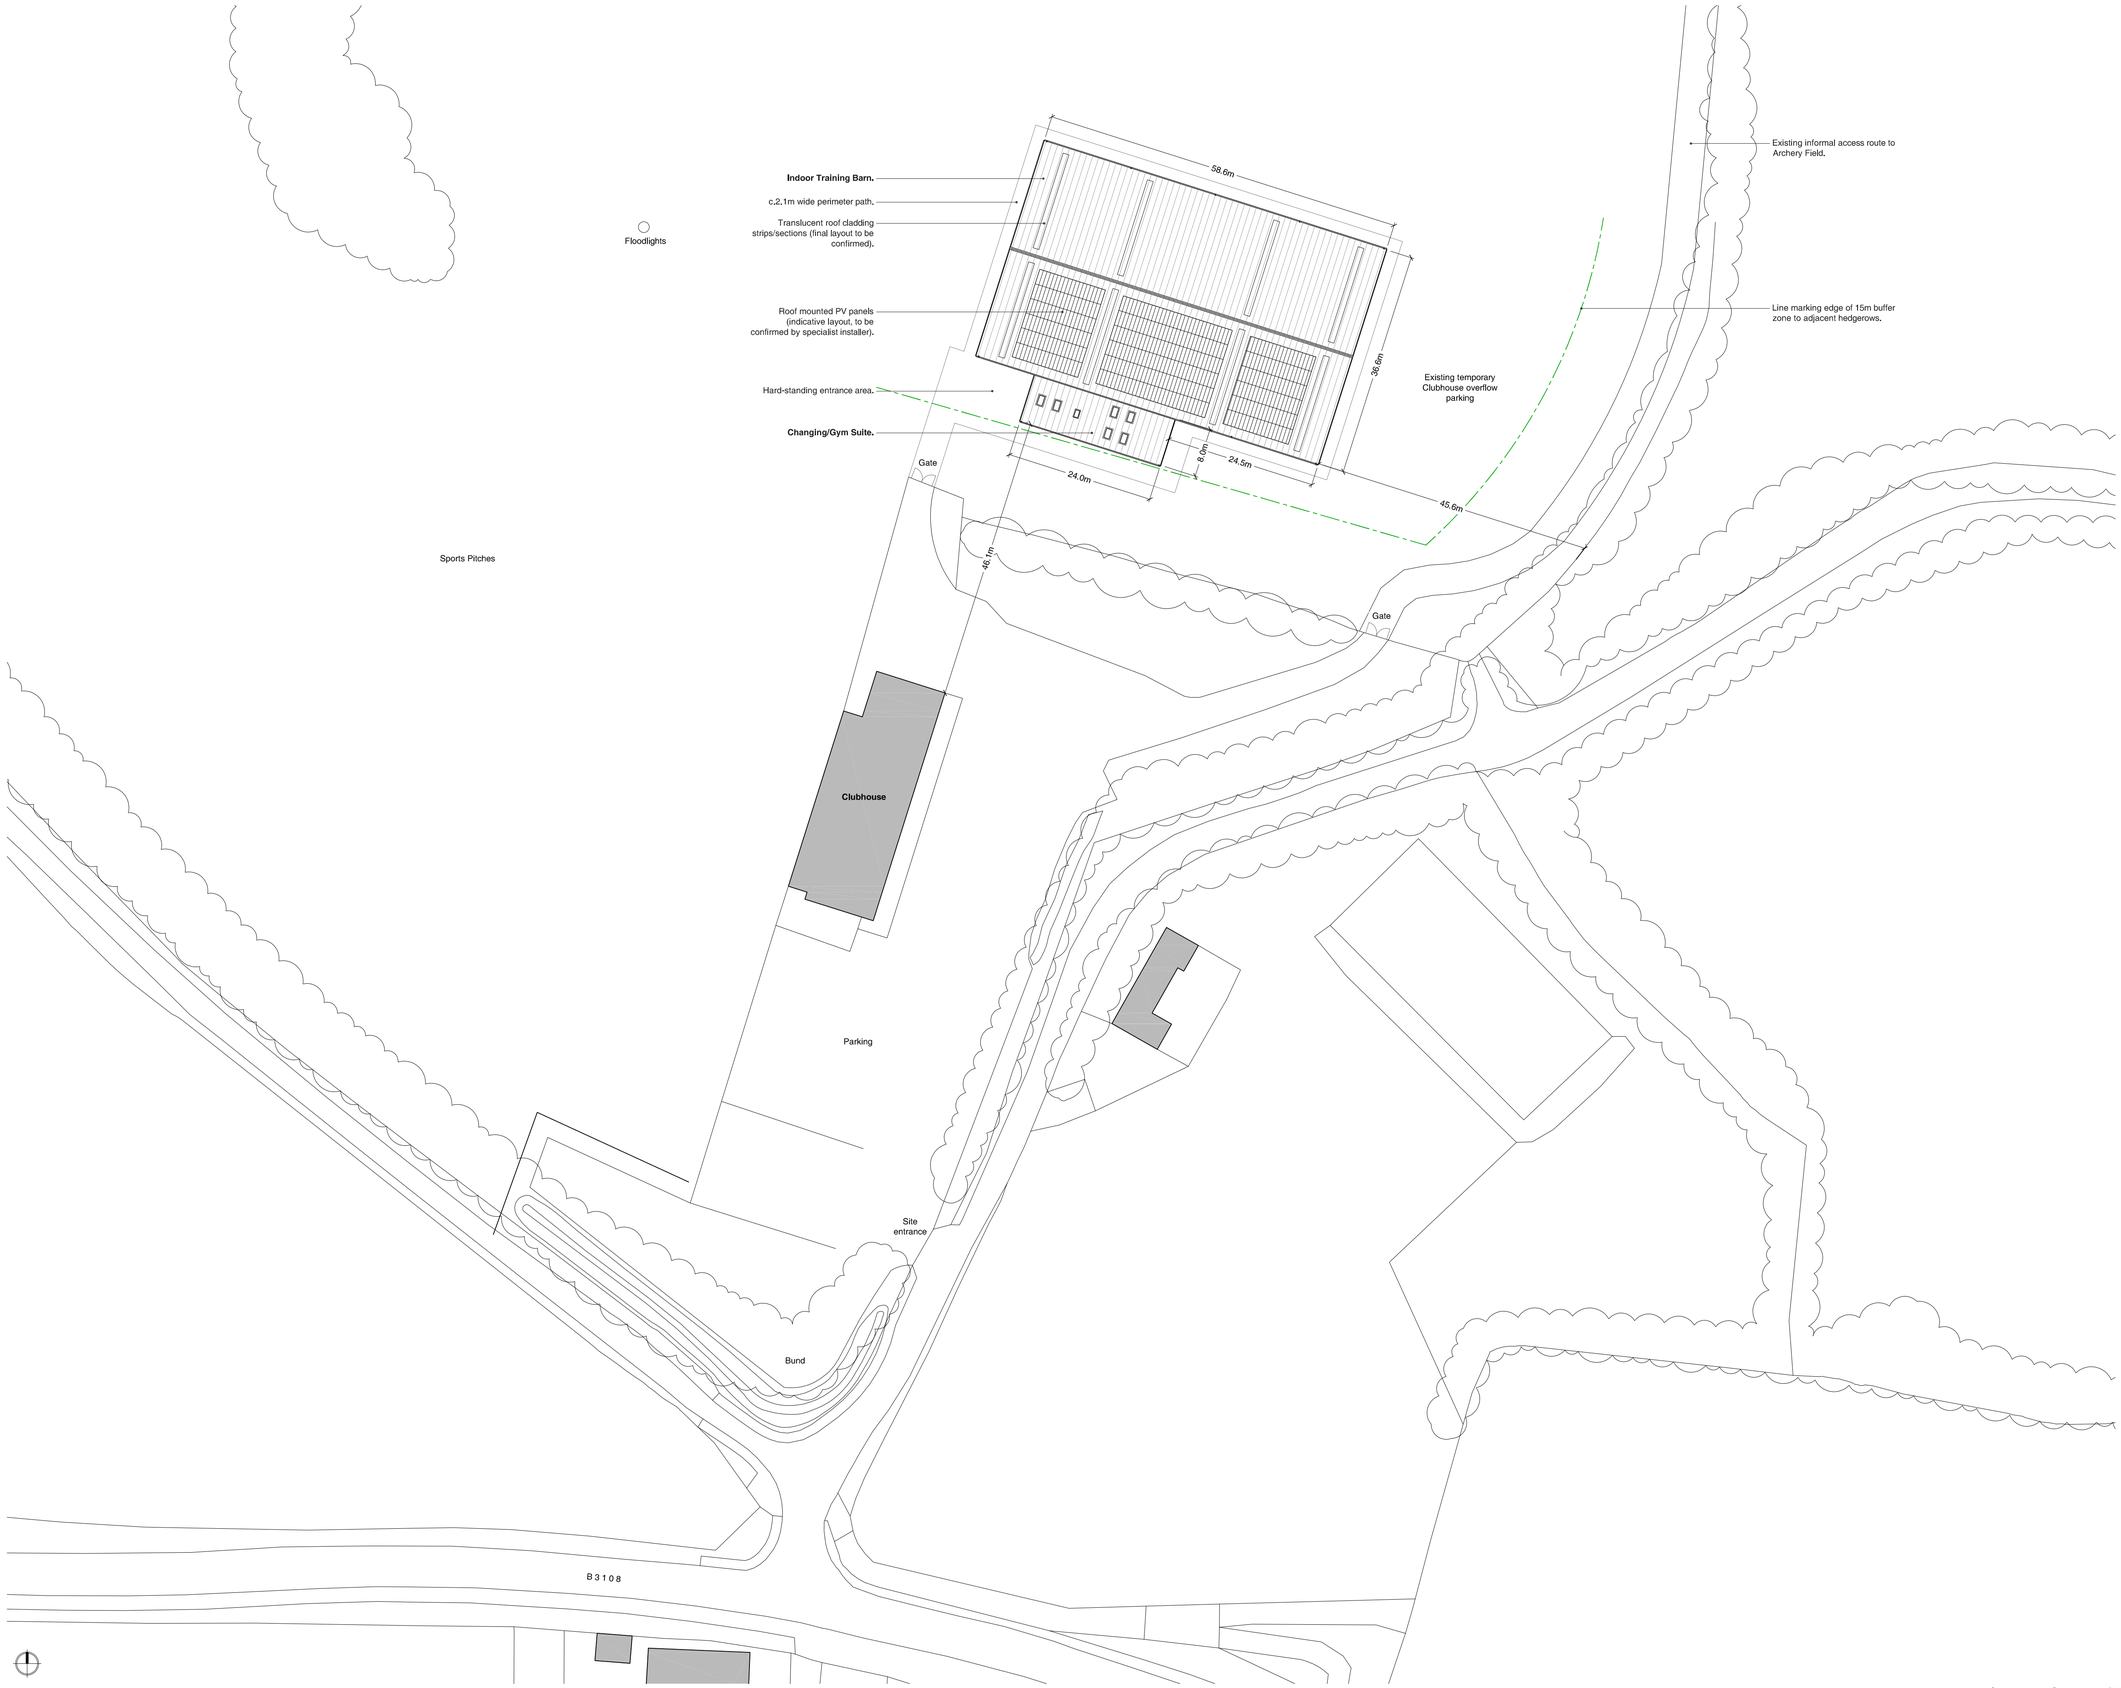


Rev.	Date	Notes	Init.
C	24.03.23	General updates	CH
B	22.02.23	General updates	CH
A	30.09.22	First issue	CH

Drawing Scale 1:500 @ A1

0 25 50m

nash partnership

Bath : 01225 442424 | 23a Sydney Buildings, Bath, BA2 6BZ
Bristol : 0117 3327560 | 25 King Street, Bristol, BS1 4PB
www.nashpartnership.com; mail@nashpartnership.com

PLANNING

Job Number	Drawing Number	Revision
21138	L110	C

Project
Bradford on Avon RFC, Winsley

Title
Proposed Site Plan

Drawn by	Project Manager
CH/RB	RL
Scale	**Date created**
1:500 @ A1	30.09.22

Responsibility is not accepted for errors made by others in scaling from this drawing. Contractors must check all dimensions on site. Discrepancies must be reported immediately to the architect before proceeding. This drawing is copyright ©2023 Nash Partnership. All rights reserved.

0 2 4cm

P:\2021 Jobs\21138 BOA Rugby Club\Draw\21138_L110_Proposed Site Plan.dwg