

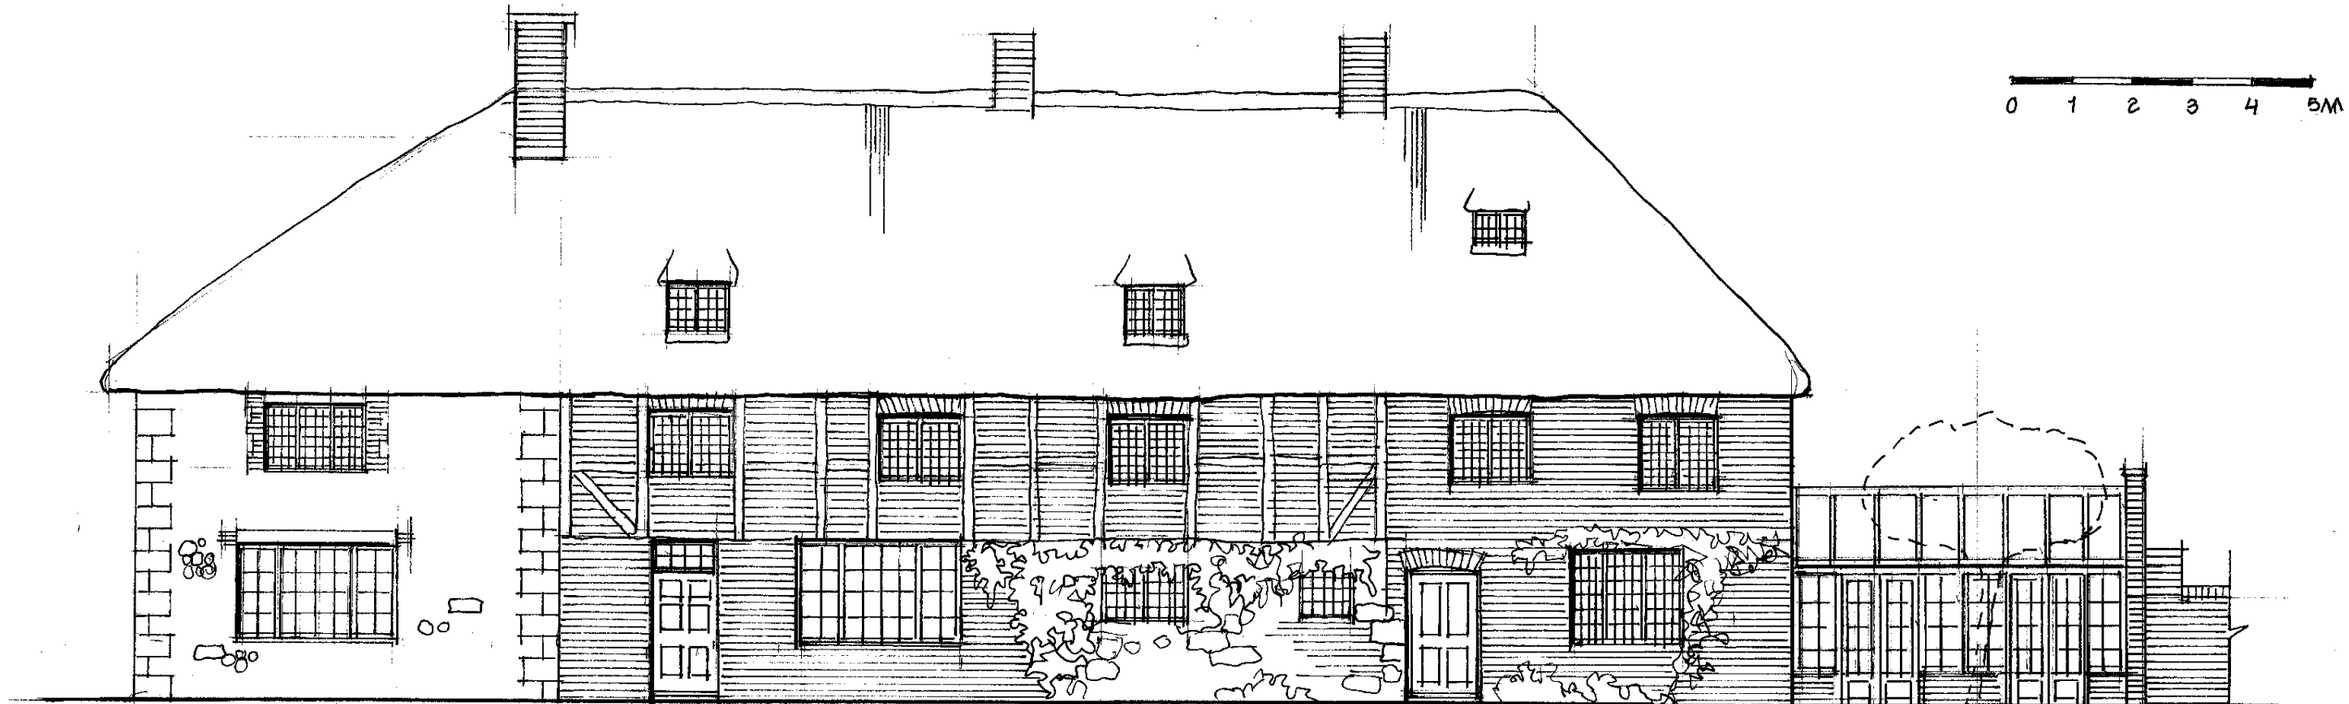


SOUTH ELEVATION

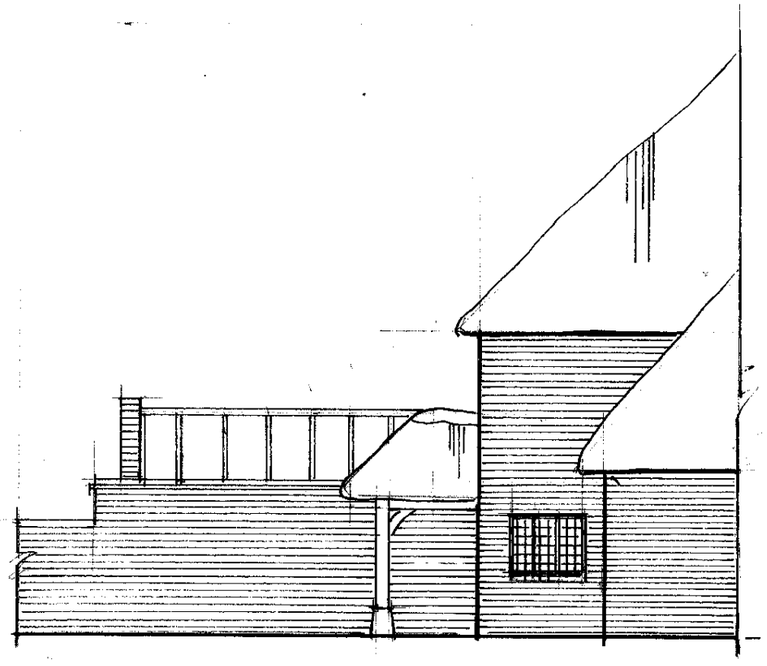

NORTH ELEVATION

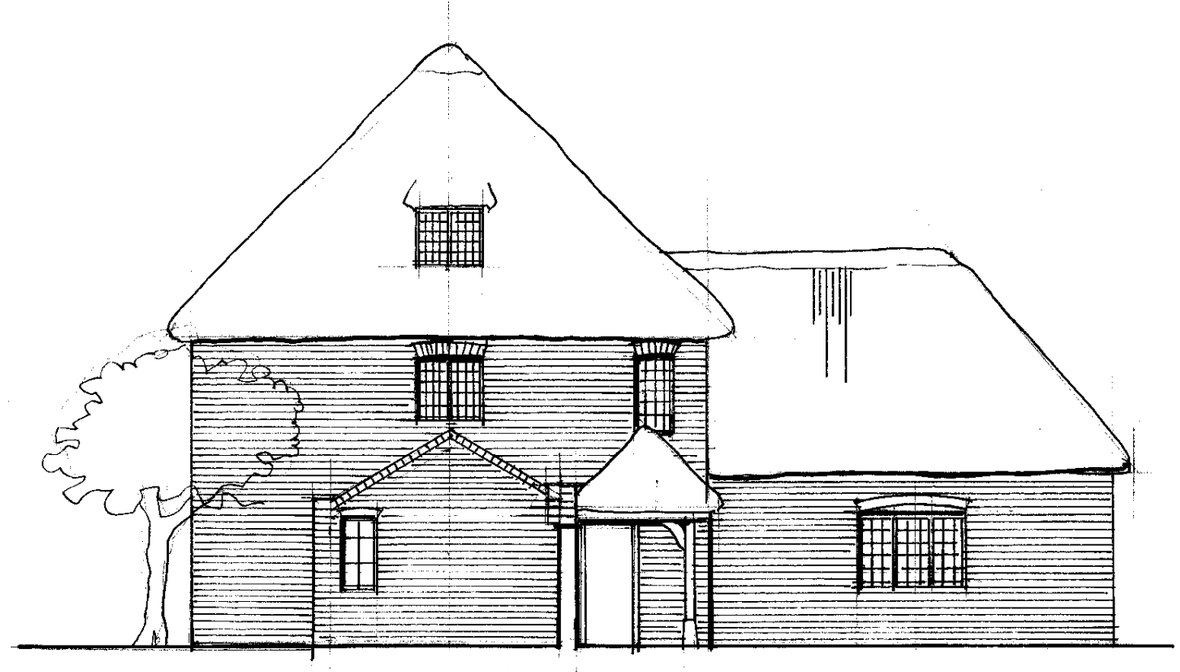

EAST ELEVATION

PROJECT
DEMOLITION OF EXISTING & CONSTRUCTION NEW CONSERVATORY
CONSTRUCTION OF NEW BRICK PIER IN DINING ROOM
MANOR FARM HOUSE WOOTTON RIVERS SN8 4NH

DRAWING
EXISTING ELEVATIONS

SCALE 1:100@A3 DATE JUNE 23 NO M/P/02