

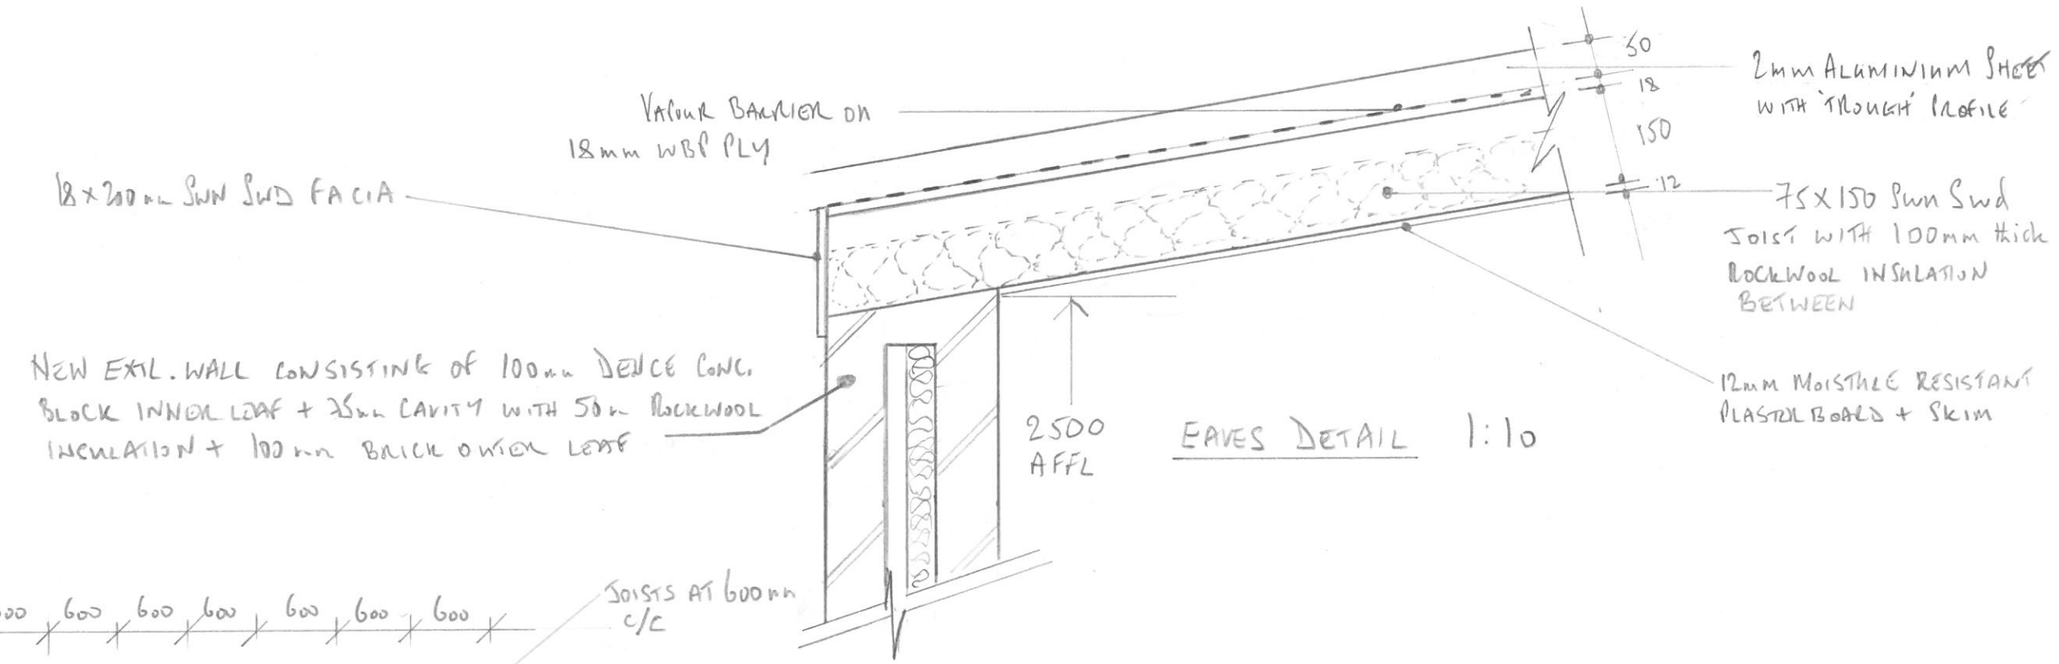


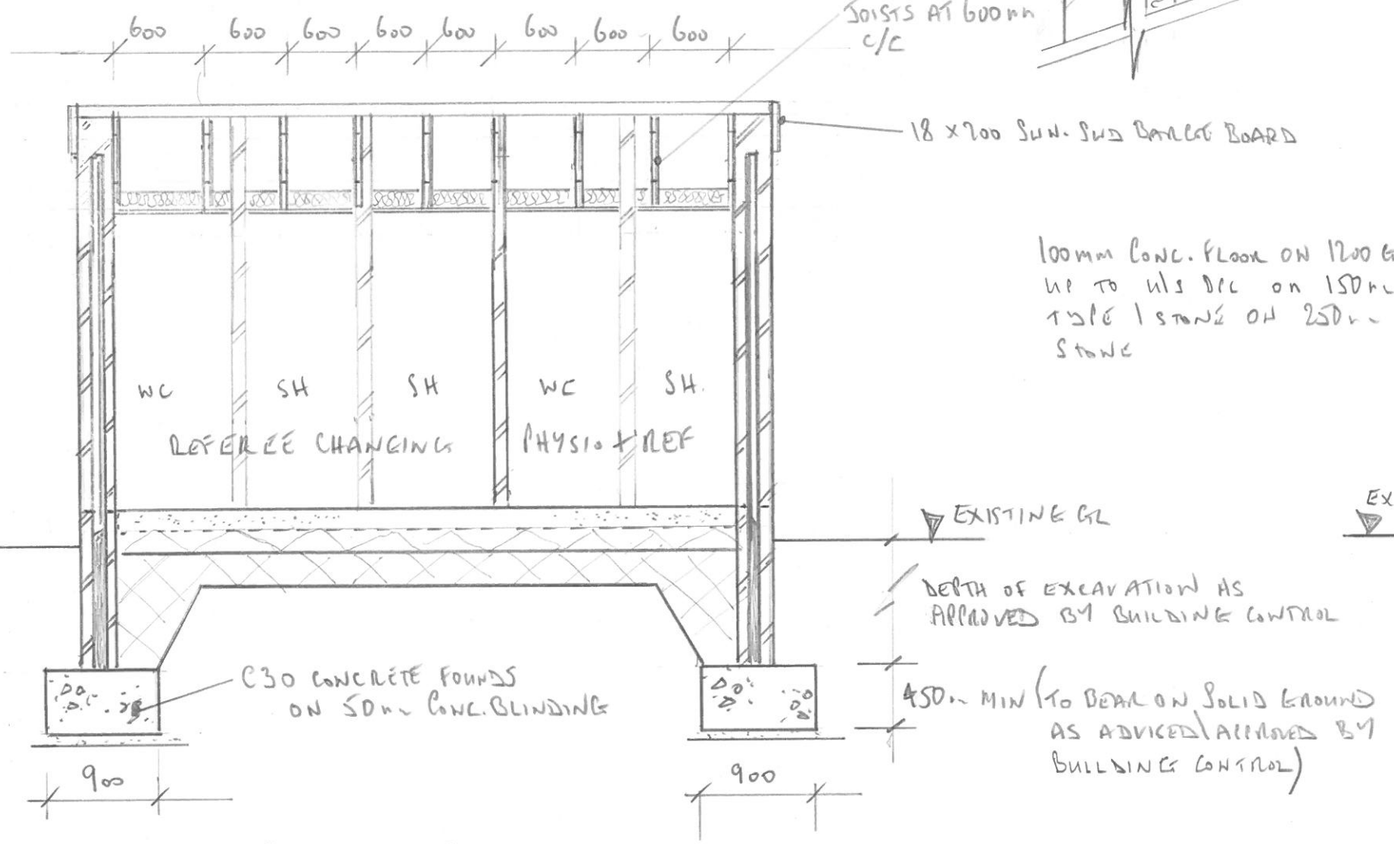

SECTION A-A

100mm CONC. FLOOR ON 1200 G. DPC LAPPED UP TO MIS DPC ON 150m COMPACTED TYPE 1 STONE ON 250m COMPACTED 6F2 STONE

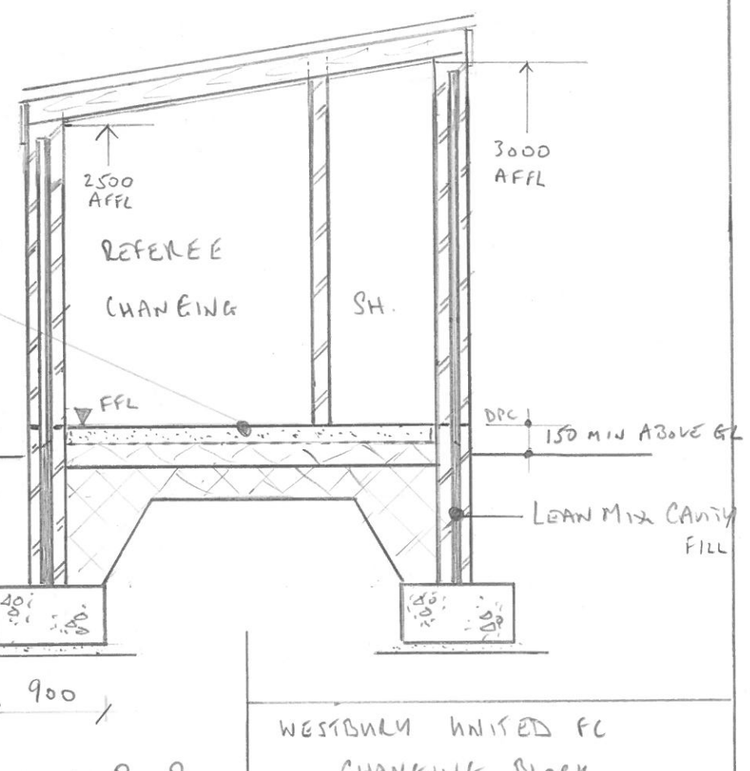

SECTION B-B

WESTBURY UNITED FC CHANGING BLOCK		
PROPOSED SECTIONS		
SCALE 1:50	REVISION	A