© This drawing is the copyright of Sarsen Architects Ltd. and must not be copied, used or disclosed without prior permission.

All dimensions are to be checked on site before work is commenced. Any discrepancies are to be reported immediately to the consultants.



North Elevation

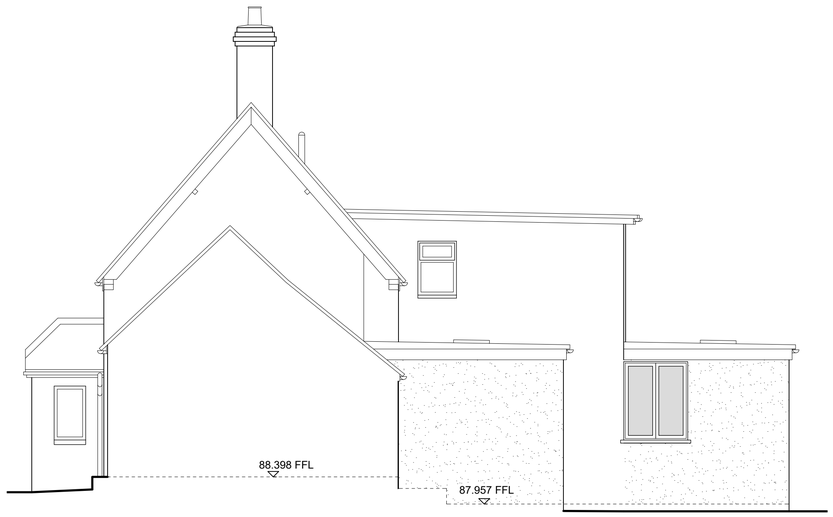

West Elevation



South Elevation

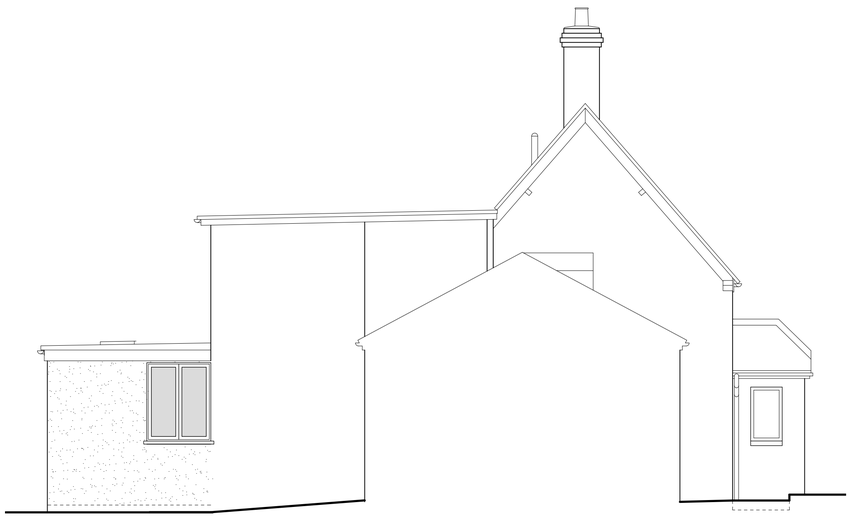

East Elevation

SCALE IN METRES [1:50 @ A1 & 1:100 @ A3]

0 1 5

Rev	Revision	Date
A	Flank wall moved	15-09-23

Sarsen Architects

Address: The Old Church School, Butts Hill, Frome, Somerset, BA11 1HR
Tel: Frome 01373 798456, Fordingbridge 01725 607345
Email: info@sarsenarchitects.co.uk
Website: www.sarsenarchitects.co.uk

Title: Proposed Elevations

Project: Wild Rose Cottage, 115 Chicksgrove Lane, Tisbury SP3 6LU
Client: M Altenhoven & L Hayes
Scale: 1:50 @ A1
Date: May 2023

Drawing No.: 23102/P/02A