

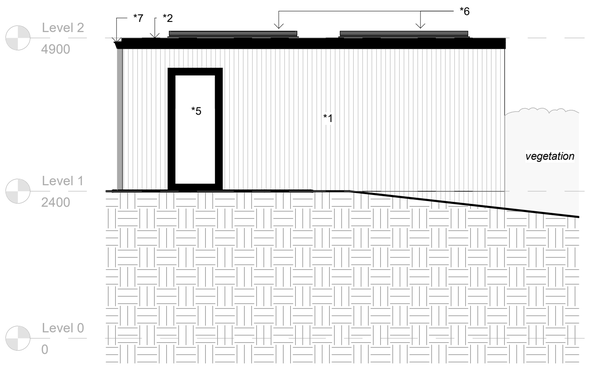



1 Proposed North
1 : 50

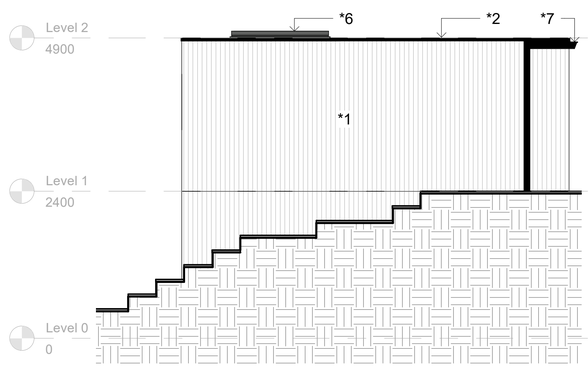

2 Proposed East
1 : 50

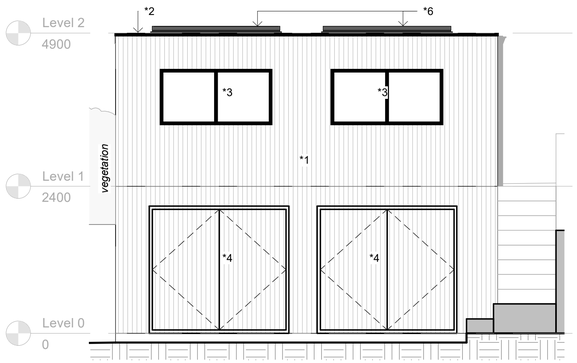

3 Proposed South
1 : 50

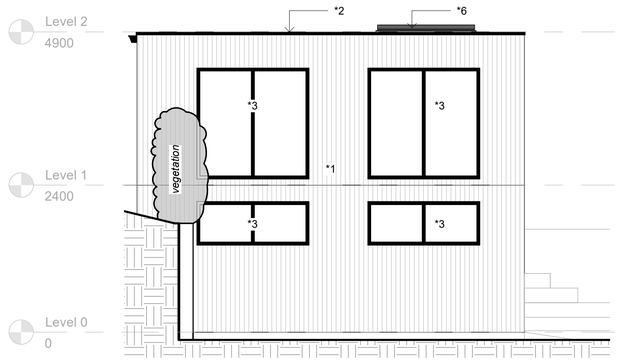

4 Proposed West
1 : 50

0m 1m 2m 3m 4m 5m

VISUAL SCALE 1:50 @ A1

KEY

1) TIMBER COMPOSITE CLADDING
2) FLAT ROOF
3) BLACK PPC ALUMINUM DOUBLE GLAZED WINDOW
4) DOUBLE DOORS - TIMBER COMPOSITE CLADDED
5) BLACK PPC ALUMINUM DOOR WITH OBSCURED GLASS
6) SKYLIGHT
7) BLACK PCV GUTTER

Rev	Description	Date
1	First Issue	16/09/23

PROJECT

53 Midford Ln

TITLE

Proposed Elevations

CLIENT

MS

DRAWN BY		DATE
OR		16/09/23
SCALE (@ A1)		PROJECT NUMBER
1 : 50		00001

DRAWING NUMBER	REV
Proposed Elevations	1

18/09/2023 08:14:48