

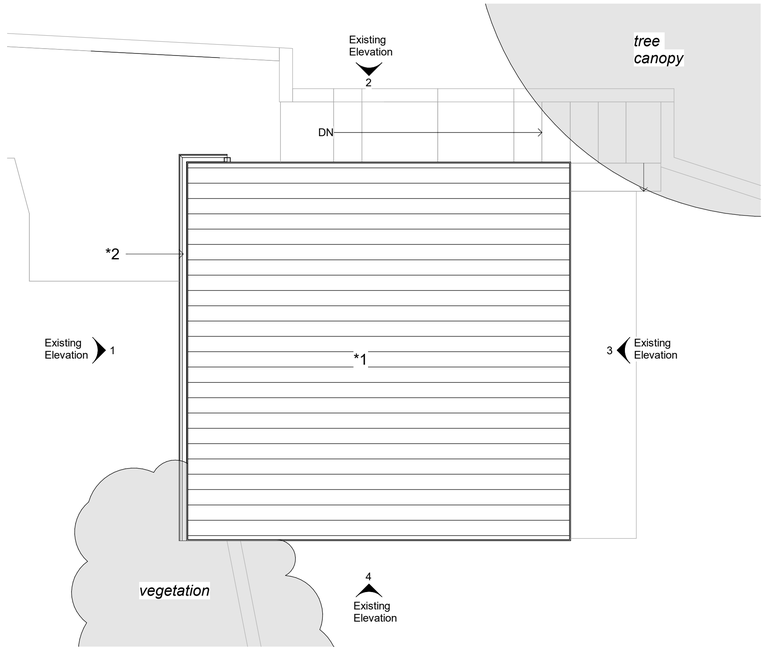


Existing
1 : 50

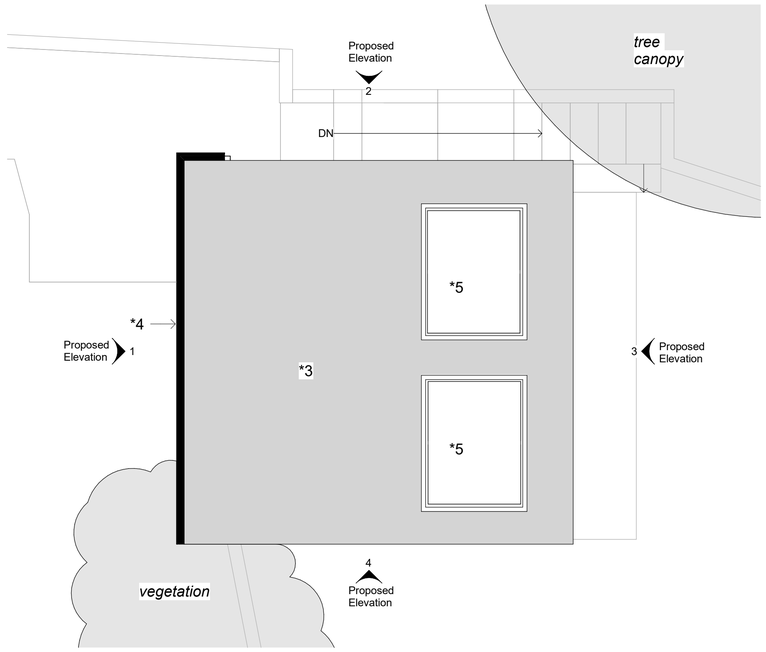

Proposed
1 : 50

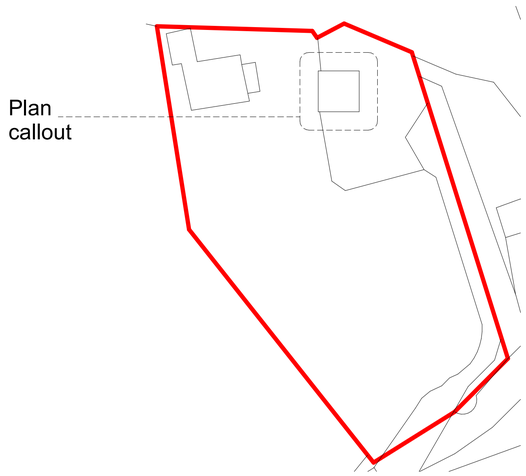

Site Plan
1 : 500

0m 10m 20m 30m 40m 50m
VISUAL SCALE 1:500 @ A1

0m 1m 2m 3m 4m 5m
VISUAL SCALE 1:50 @ A1

KEY

EXISTING

1) CORRUGATED METAL ROOF WITH GRAY FLASHING & WHITE FASCIA BOARD
2) WHITE PVC GUTTER

PROPOSED

3) NEW FLAT ROOF
4) BLACK PVC GUTTER
5) SKYLIGHT

Rev	Description	Date
1	First Issue	16/09/23

PROJECT
53 Midford Ln

TITLE
Existing & Proposed Plans

CLIENT
MS

DRAWN BY		DATE
OR		16/09/23
SCALE (@ A1)	PROJECT NUMBER	
As indicated	00001	

DRAWING NUMBER	REV
Existing & Proposed Plans	1

18/09/2023 08:14:47