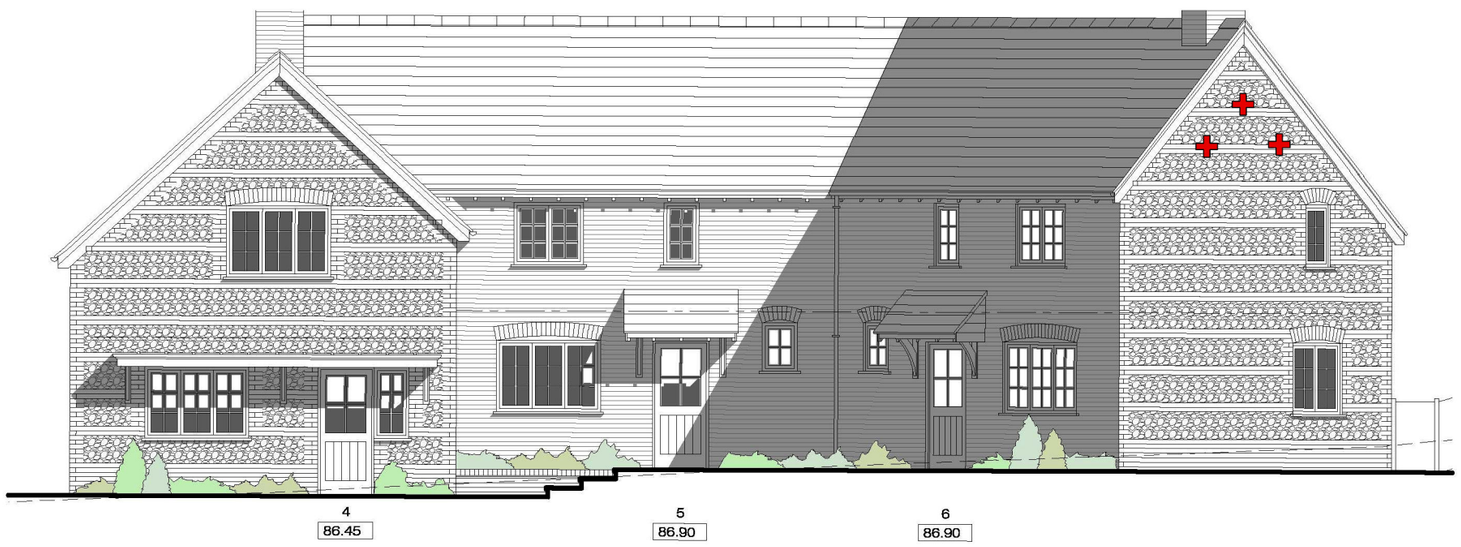

West Elevation - Houses 4 - 6



North Elevation - House 4



East Elevation - Houses 4 - 6

Proposed Affordable Housing - Land to the south of Knighton Road, Broad Chalke

Scale 1:100

0m 3m 6m 10m

Planning Application

Client: Broad Chalke CLT
Project: Broad Chalke, Wiltshire
Drawing: Proposed Elevations

ETCHINGHAM MORRIS ARCHITECTURE LTD
www.etchingham-morris.co.uk

The Studio
Rear of 43 / 45 High Street
Ringwood
Hampshire BH24 1AD

T: 01425 483155 **F:** 01425 483156
E: frontdesk@etchingham-morris.co.uk

Date: Mar 2020 **Dwg No:** ST687 08

0 0.25 0.5 1 1.5 2 Meters

Legend

- Universal Bird Bricks
- Bat Brick

Scale: 1:27
Date: 09/08/2023

ethos Environmental Planning