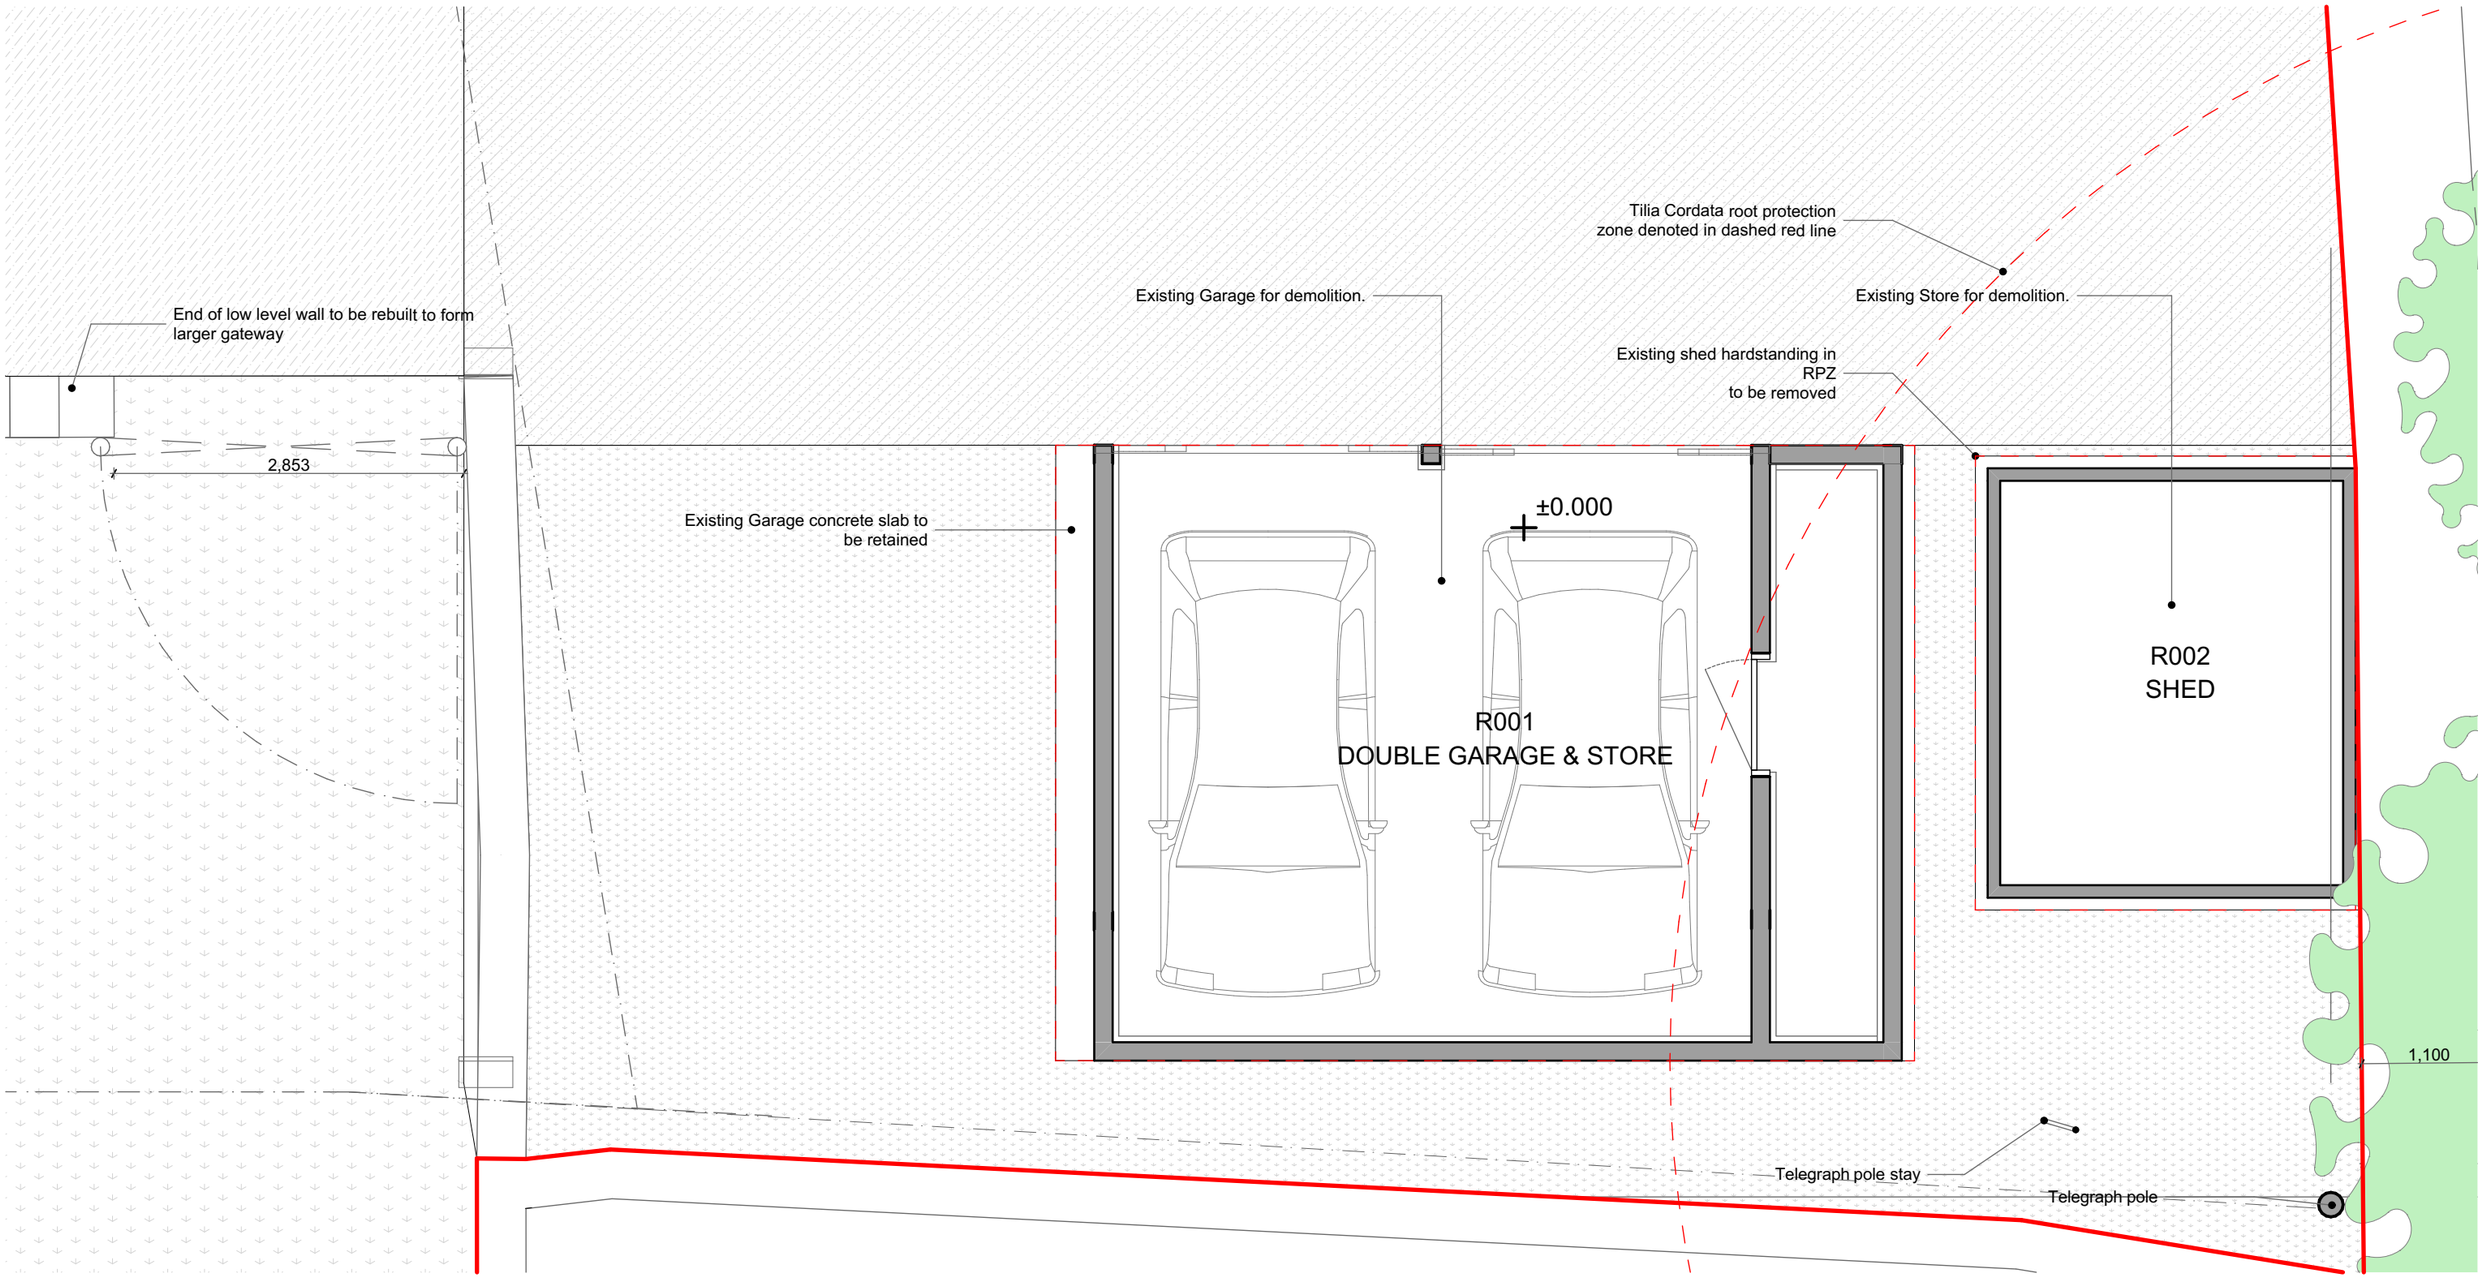


N

0 1000 2000 3000 4000mm

Notes:

Responsibility is not accepted for errors made by others scaling from this drawing.

All construction information should be taken from figured dimensions only. Dimensions are in millimeters unless otherwise stated.

All dimensions and conditions to be checked on site prior to preparing drawings or commencing any work.

Any variations or supplementary drawings are to be approved by The Architect.

Revision:	Date:	Description:
P1	14/03/2023	Add revision comments here

DESIGNSCAPE ARCHITECTS

Status: **EXISTING**

Project: THE SCHOOL, BIDDESTONE GARAGE

Title: GROUND FLOOR PLAN as Existing

Reference: **464.S.100**

Revision: **P1**

Bath Brewery
Toll Bridge Road
Bath BA1 7DE
T: 01225 858500
E: enquiries@dscape.co.uk
www.dscape.co.uk

Last issued by: /cm

First issued:

Scale @ A3: 1:50