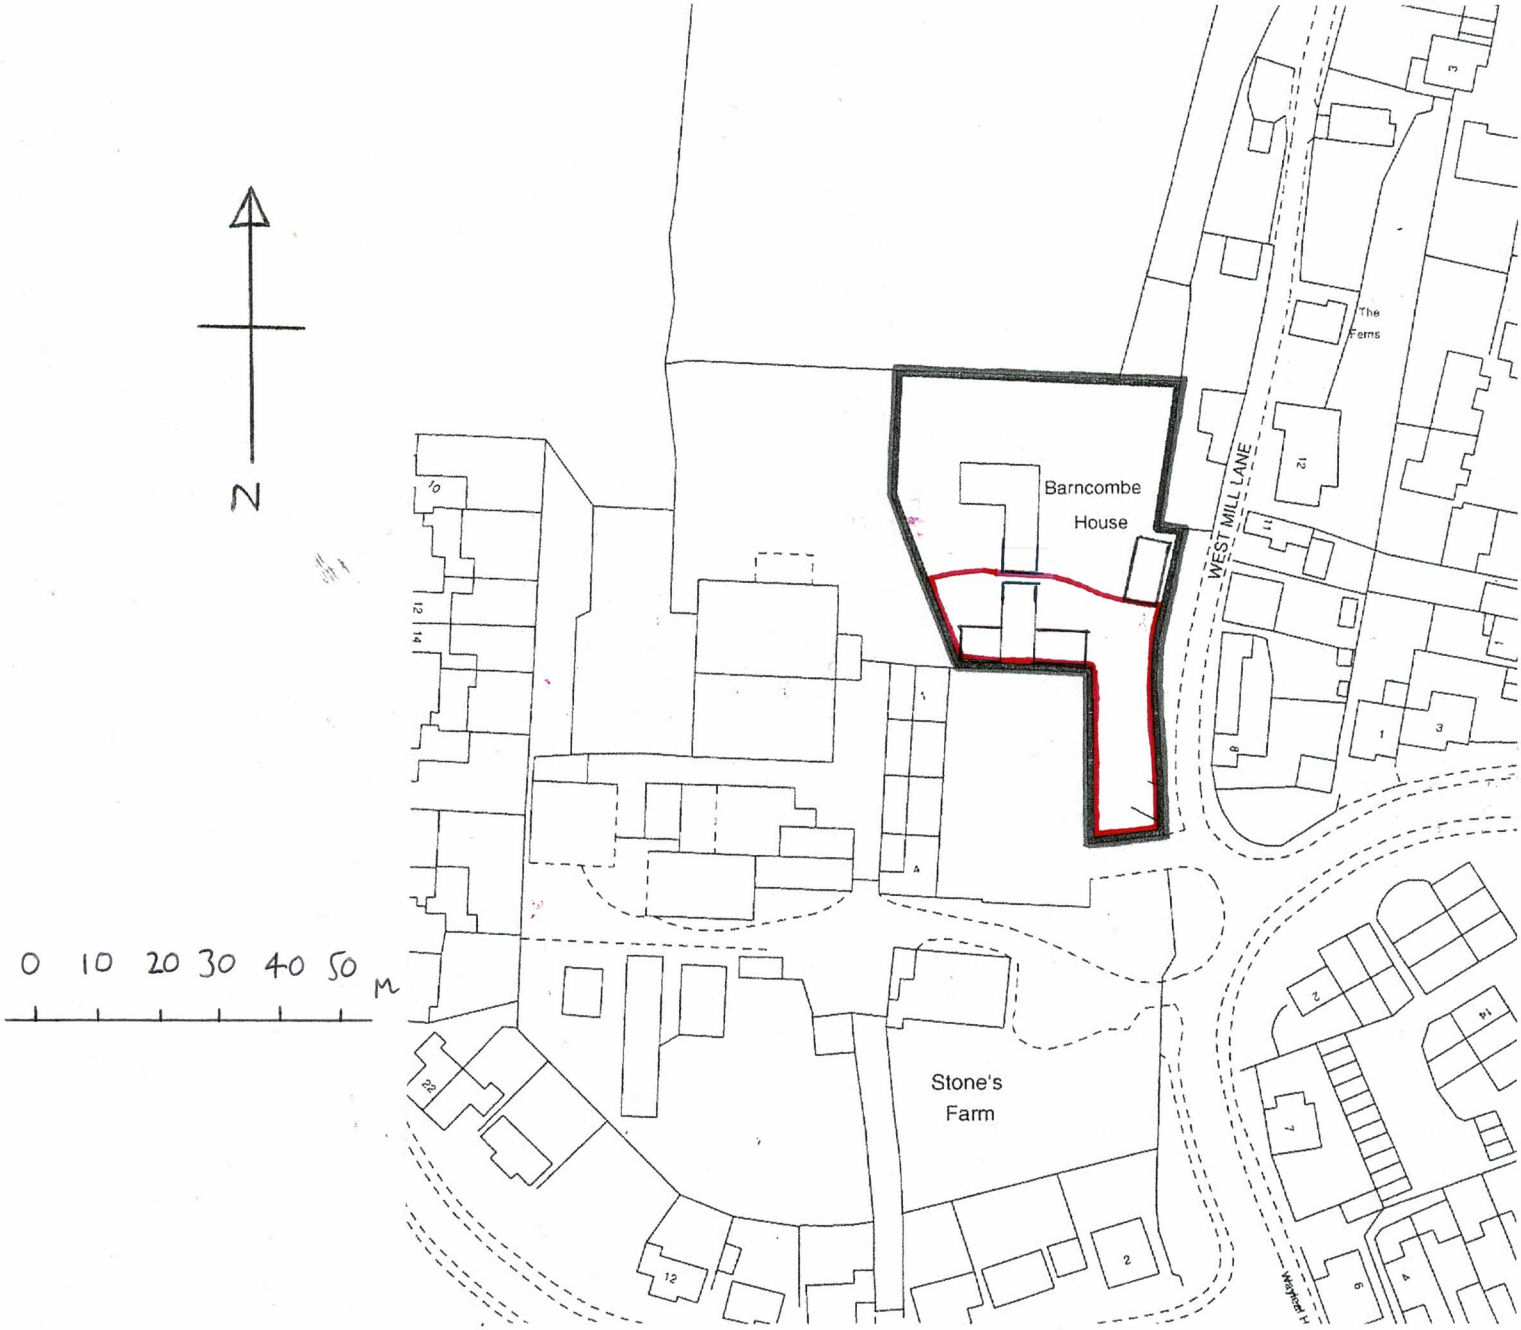


Location Plan 1:1250 A4