

SOUTH WEST ELEVATION - SCALE 1:100

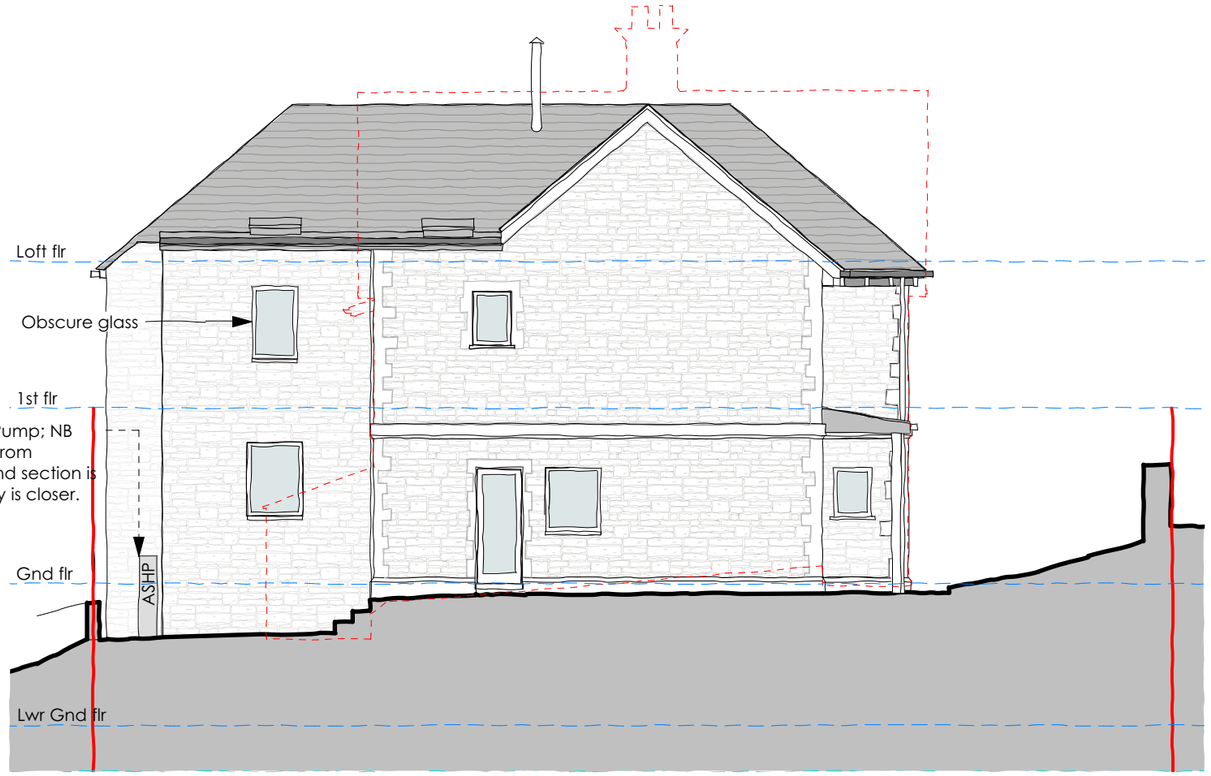

NORTH WEST ELEVATION - SCALE 1:100

0 1 2 3 4
1:100 METRES

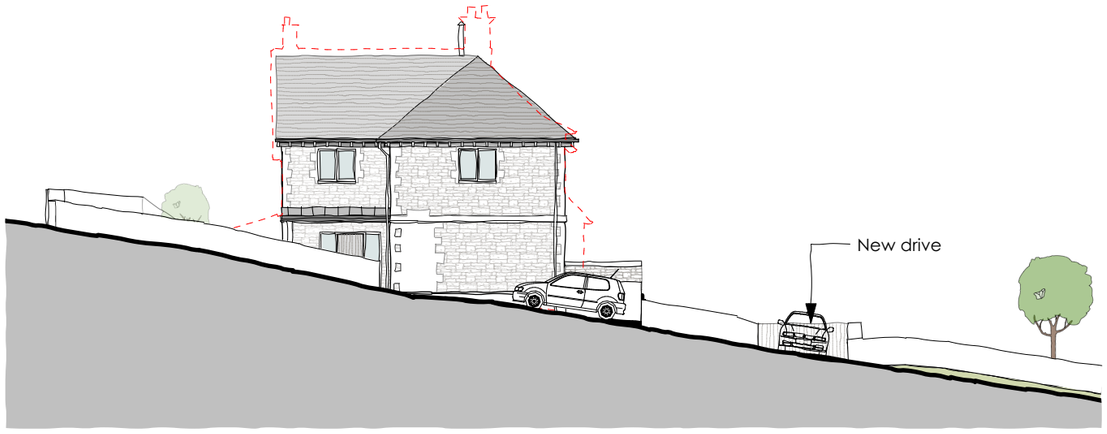

SOUTH WEST STREET ELEVATION - SCALE 1:200

0 2 4 6 8
1:200 METRES

A: ASHP indicated. 19.09.23
AMENDMENT: DATE

Status	PLANNING
Job no / drawing no	834-P-202A
Job title	21 Woods Hill
Drawing title	SW and NW Elevations
Date	17/02/2023
Sheet	A3
Scale	1:100
Drawn by	LJ
Checked by	AH

hetreed ross architects
hra
www.hetreedross.com 01225 755867

All dimensions to be checked on site. Print Drawing in colour. Refer to CDM Sheet XXX/CDM